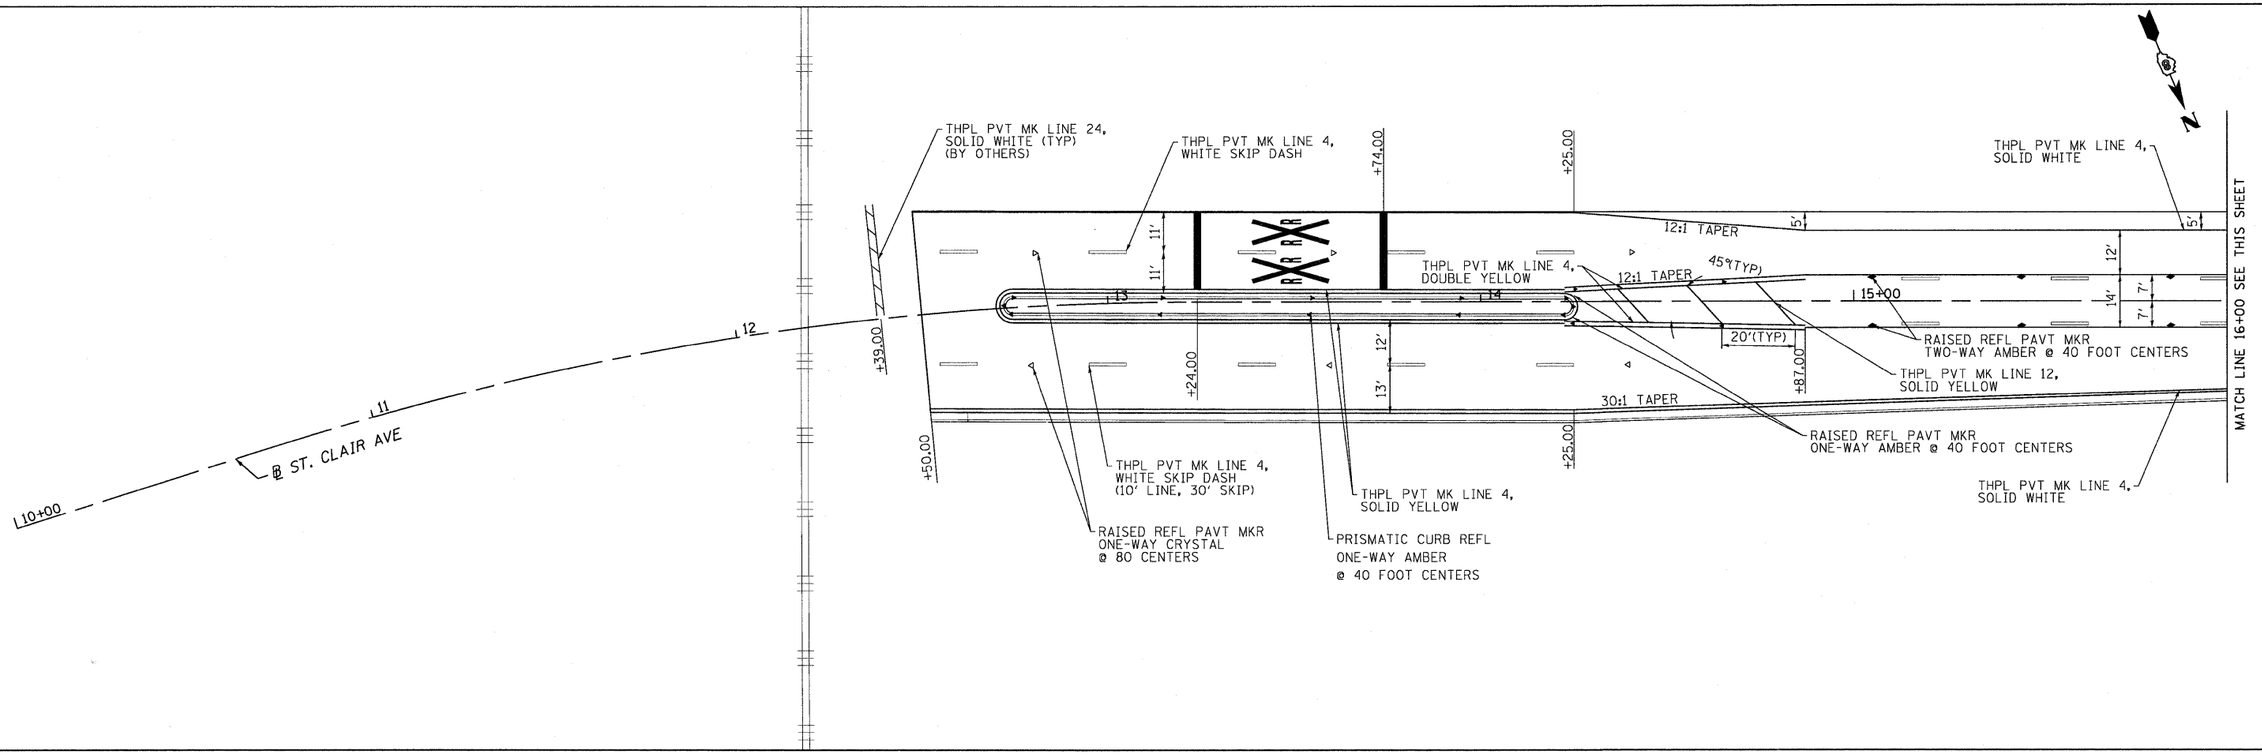

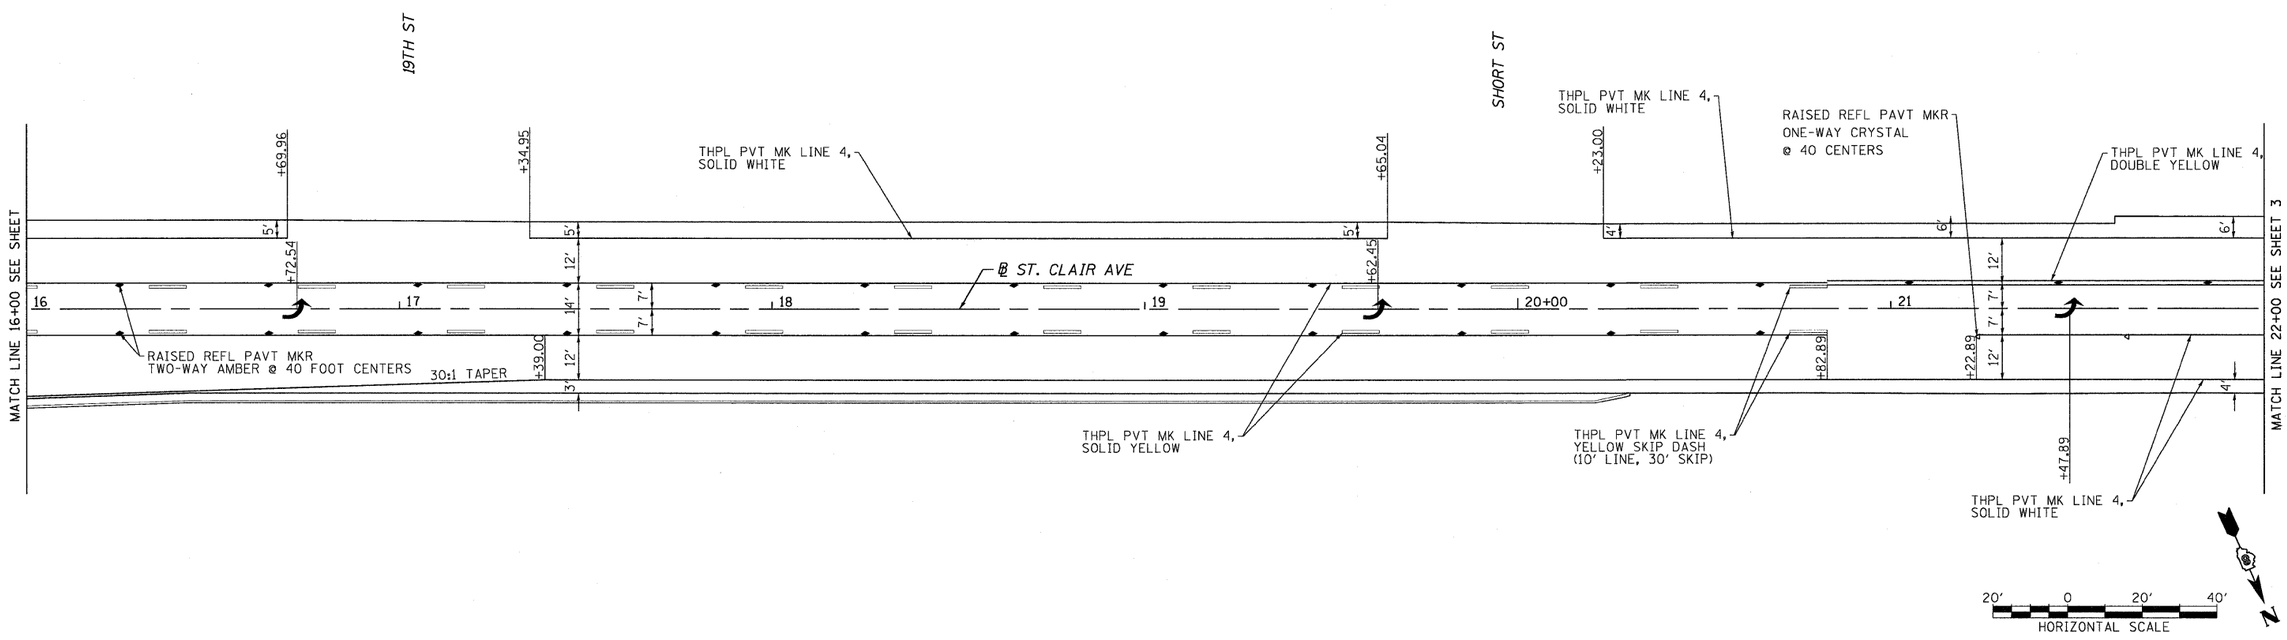

FILE NAME = D8TRI-76C38-sht-pmk-01-03.dgn	USER NAME = jdf	DESIGNED - LDT	REVISED -
	MODEL NAME = D8TRI-76C38-sht-pmk-02	DRAWN - SMS	REVISED -
	PLOT SCALE = 1:20	CHECKED - GEB	REVISED -
	PLOT DATE = 8/13/2009	DATE - 08/14/09	REVISED -

8/13/2009 10:38:27 AM

P:\08-0030 CTE TRILEVEL\900_CAD\901_DRAWINGS\04_CONTRACT\SHEET\CIVIL\SIGNING_PAVTMARKING\D8TRI-76C38-SHT-PMK-01-03.DGN

STATE OF ILLINOIS
DEPARTMENT OF TRANSPORTATION

PAVEMENT MARKING PLANS

SCALE: 1"=20' | SHEET NO. 2 OF 3 SHEETS | STA. 10+00.00 TO STA. 22+00.00

F.A.U. RTE.	SECTION	COUNTY	TOTAL SHEETS	SHEET NO.
•	82-1-10N	ST. CLAIR	68	40
• 9166/9180		CONTRACT NO. 76C38		
FED. ROAD DIST. NO.	ILLINOIS	FED. AID PROJECT		