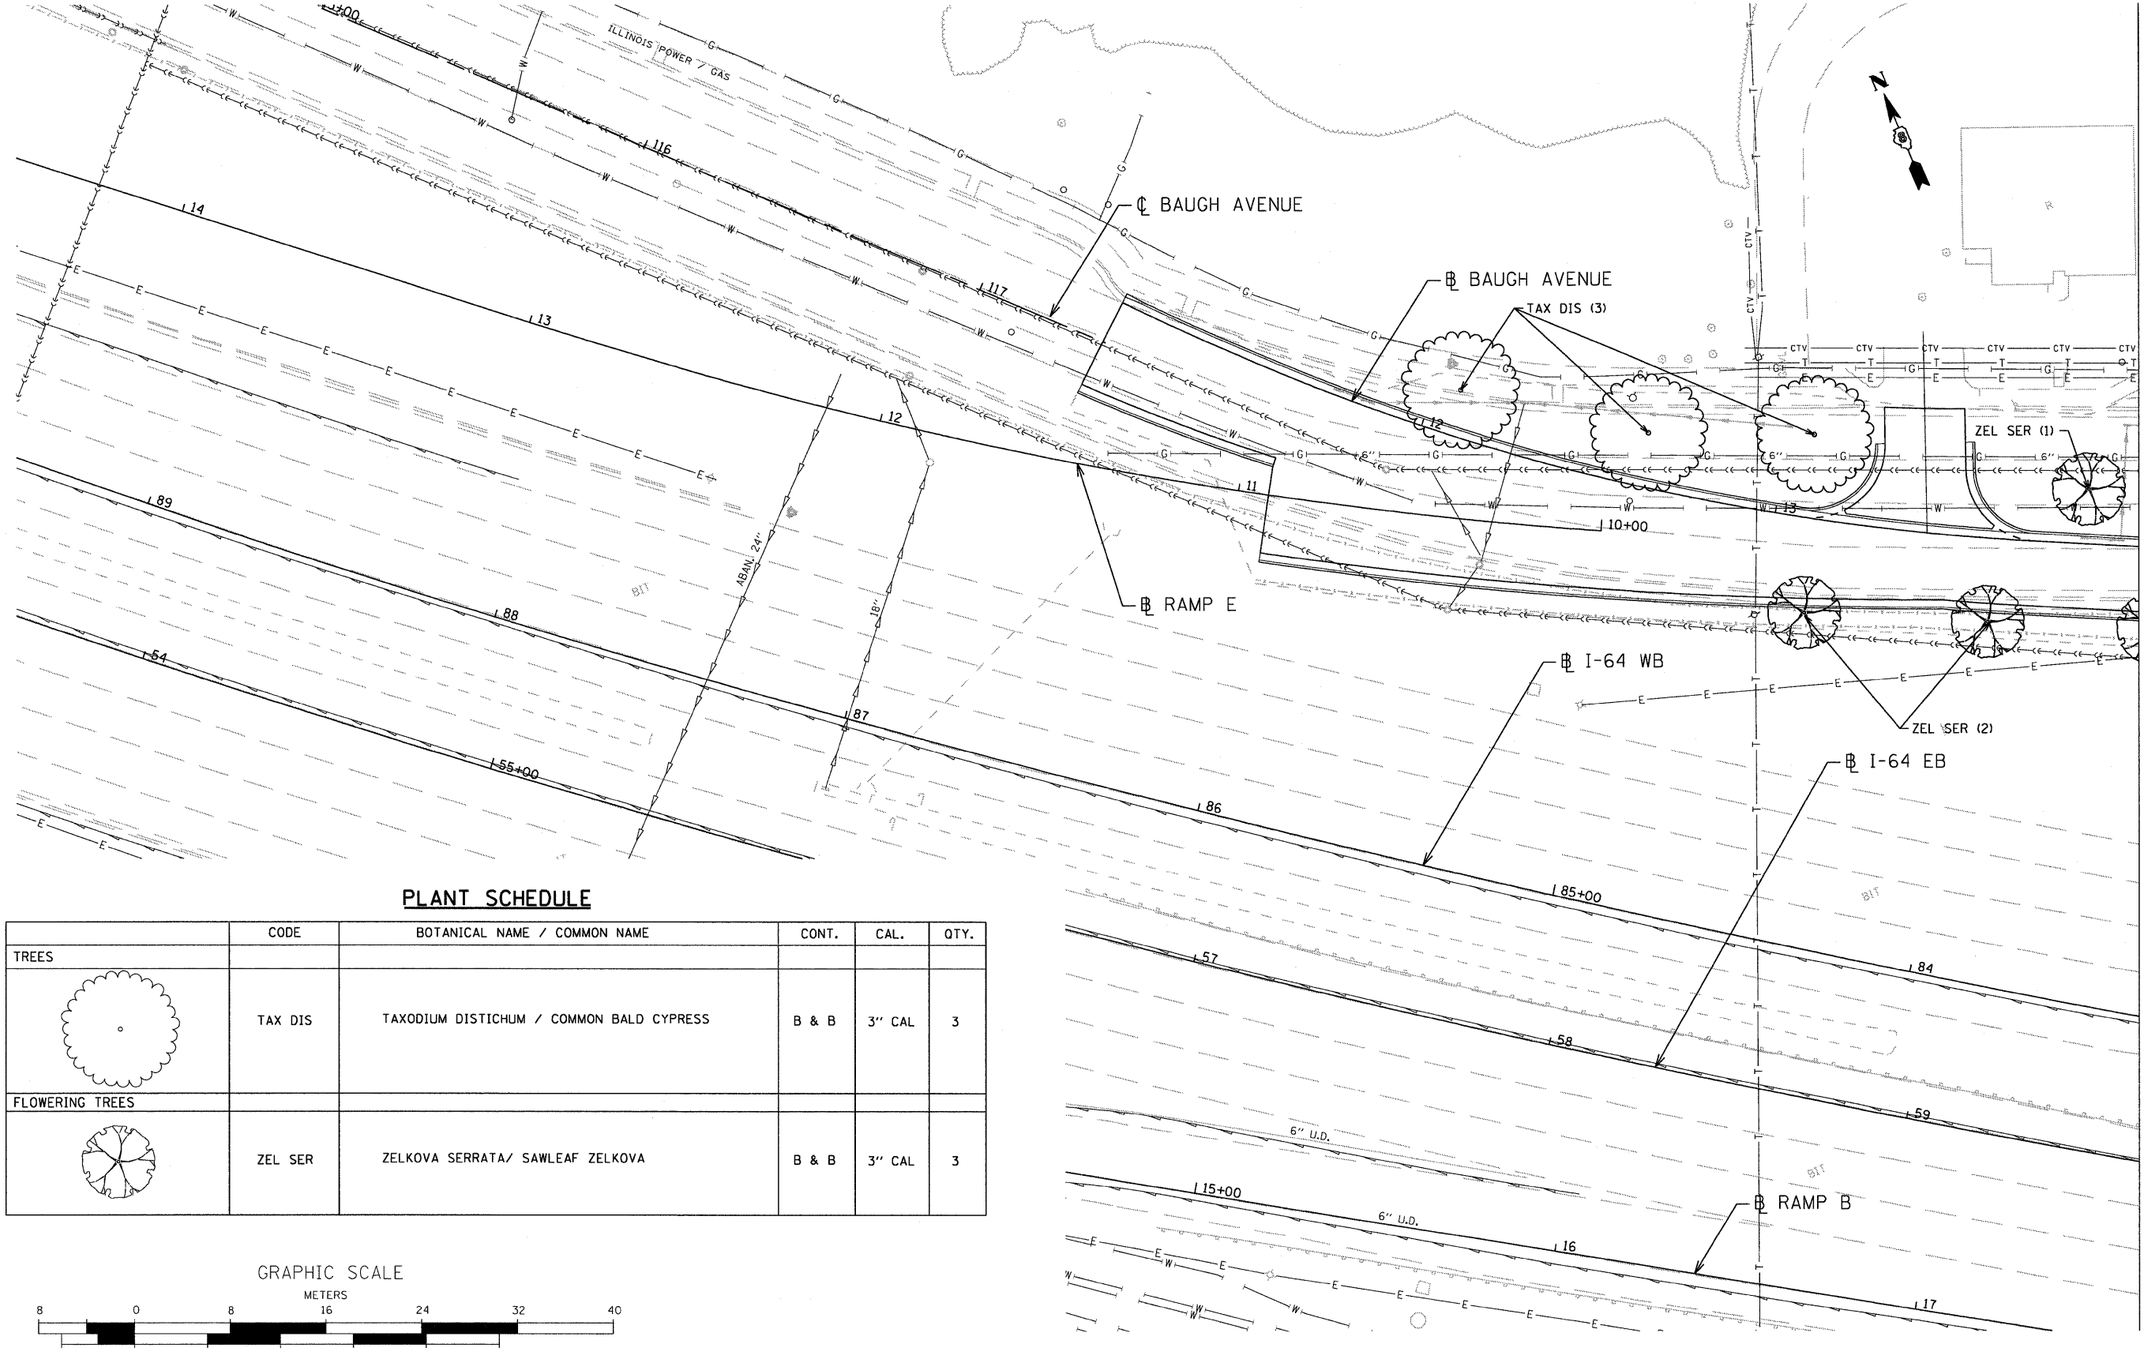

PLANT SCHEDULE

	CODE	BOTANICAL NAME / COMMON NAME	CONT.	CAL.	QTY.
TREES					
	TAX DIS	TAXODIUM DISTICHUM / COMMON BALD CYPRESS	B & B	3" CAL	3
FLOWERING TREES					
	ZEL SER	ZELKOVA SERRATA/ SAWLEAF ZELKOVA	B & B	3" CAL	3

GRAPHIC SCALE

METERS

8 0 8 16 24 32 40

20 0 20 40 60 80 100

FEET

FILE NAME = $FILEL$	USER NAME = $USER$	DESIGNED - JM	REVISED -	STATE OF ILLINOIS DEPARTMENT OF TRANSPORTATION I-70 CONNECTION	LANDSCAPE PLAN TREES SHEET 2 OF 2	F.A.P. RTE.	SECTION	COUNTY	TOTAL SHEETS	SHEET NO.
		DRAWN - SA	REVISED -			•	82-1-10N	ST. CLAIR	68	44
TENG TENG & ASSOCIATES, INC. ENGINEERS/ARCHITECTS/PLANNERS CHICAGO, ILLINOIS	PLOT SCALE = $SCALE$	CHECKED - AL	REVISED -				•9166/9180	CONTRACT NO. 76C38		
	PLOT DATE = 8-12-2009	DATE - 08/14/09	REVISED -		SCALE: 1" = 20' SHEET NO. OF SHEETS STA. TO STA.	FED. ROAD DIST. NO.	ILLINOIS	FED. AID PROJECT		