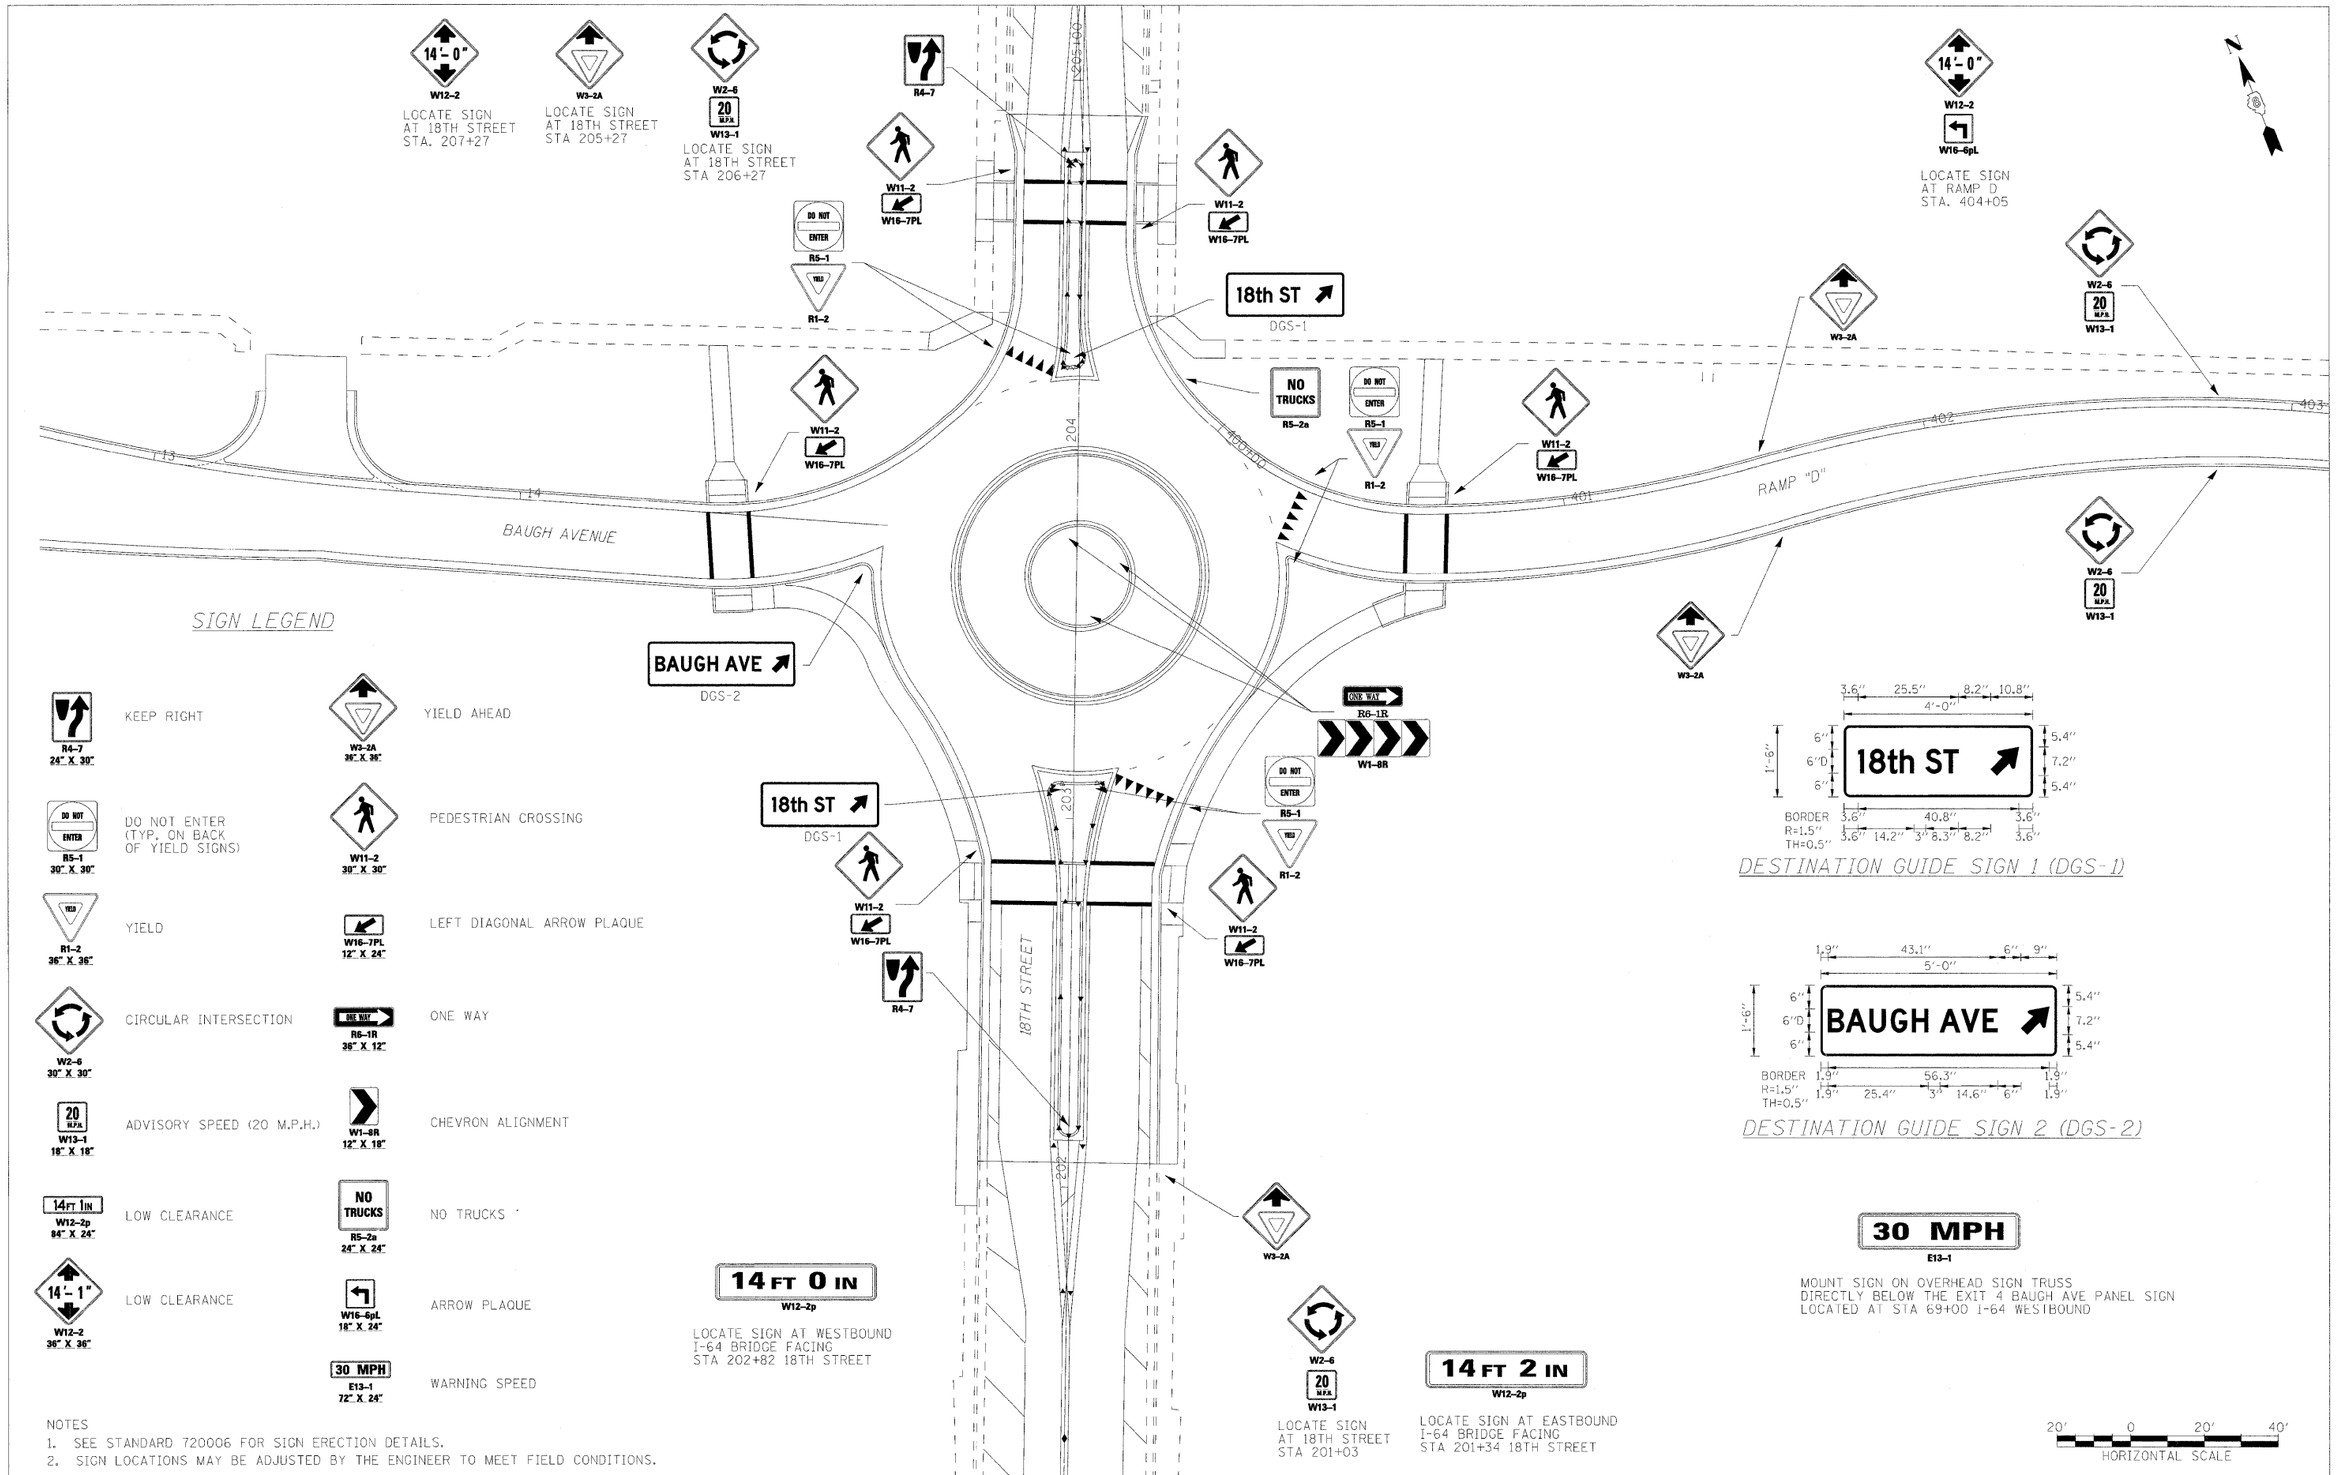

SIGN LEGEND

R4-7 24" X 30"	KEEP RIGHT	W3-2A 30" X 30"	YIELD AHEAD
R5-1 30" X 30"	DO NOT ENTER (TYP. ON BACK OF YIELD SIGNS)	W11-2 30" X 30"	PEDESTRIAN CROSSING
R1-2 36" X 36"	YIELD	W16-7PL 12" X 24"	LEFT DIAGONAL ARROW PLAQUE
W2-6 30" X 30"	CIRCULAR INTERSECTION	R6-1R 36" X 12"	ONE WAY
W13-1 18" X 18"	ADVISORY SPEED (20 M.P.H.)	W1-8R 12" X 18"	CHEVRON ALIGNMENT
W12-2p 84" X 24"	LOW CLEARANCE	R5-2a 24" X 24"	NO TRUCKS
W12-2 36" X 36"	LOW CLEARANCE	W16-6pL 18" X 24"	ARROW PLAQUE
		E13-1 72" X 24"	WARNING SPEED

NOTES
1. SEE STANDARD 720006 FOR SIGN ERECTION DETAILS.
2. SIGN LOCATIONS MAY BE ADJUSTED BY THE ENGINEER TO MEET FIELD CONDITIONS.

DESTINATION GUIDE SIGN 1 (DGS-1)

DESTINATION GUIDE SIGN 2 (DGS-2)

30 MPH
E13-1

MOUNT SIGN ON OVERHEAD SIGN TRUSS DIRECTLY BELOW THE EXIT 4 BAUGH AVE PANEL SIGN LOCATED AT STA 69+00 I-64 WESTBOUND

20' 0 20' 40'
HORIZONTAL SCALE

FILE NAME = D8TRI-76C38-sht-signs-01.dgn	USER NAME = mbb	DESIGNED - MBB	REVISED -
	MODEL NAME = D8TRI-76C38-sht-signs-01	DRAWN - MBB	REVISED -
	PLOT SCALE = 1:20	CHECKED - CEB	REVISED -
	PLOT DATE = 10/1/2009	DATE - 08/14/09	REVISED -

10/1/2009 9:59:35 AM

P:\08-0030 CTE TRILEVEL\900_CAD\90_DRAWINGS\04_CONTRACT\SHEET\CIVIL\SIGNING_PAVTMARKING\D8TRI-76C38-SHT-SIGNS-01.DGN

STATE OF ILLINOIS
DEPARTMENT OF TRANSPORTATION

18TH ST AND RAMP "D"
SIGNING PLAN, SCHEDULE AND DETAILS

SCALE: 1"=20' | SHEET NO. 1 OF 1 SHEETS | STA. _____ TO STA. _____

F.A.U. RTE.	SECTION	COUNTY	TOTAL SHEETS	SHEET NO.
*	82-1-10N	ST. CLAIR	68	49
* 9166/9180		CONTRACT NO. 76C38		
FED. ROAD DIST. NO.	ILLINOIS	FED. AID PROJECT		