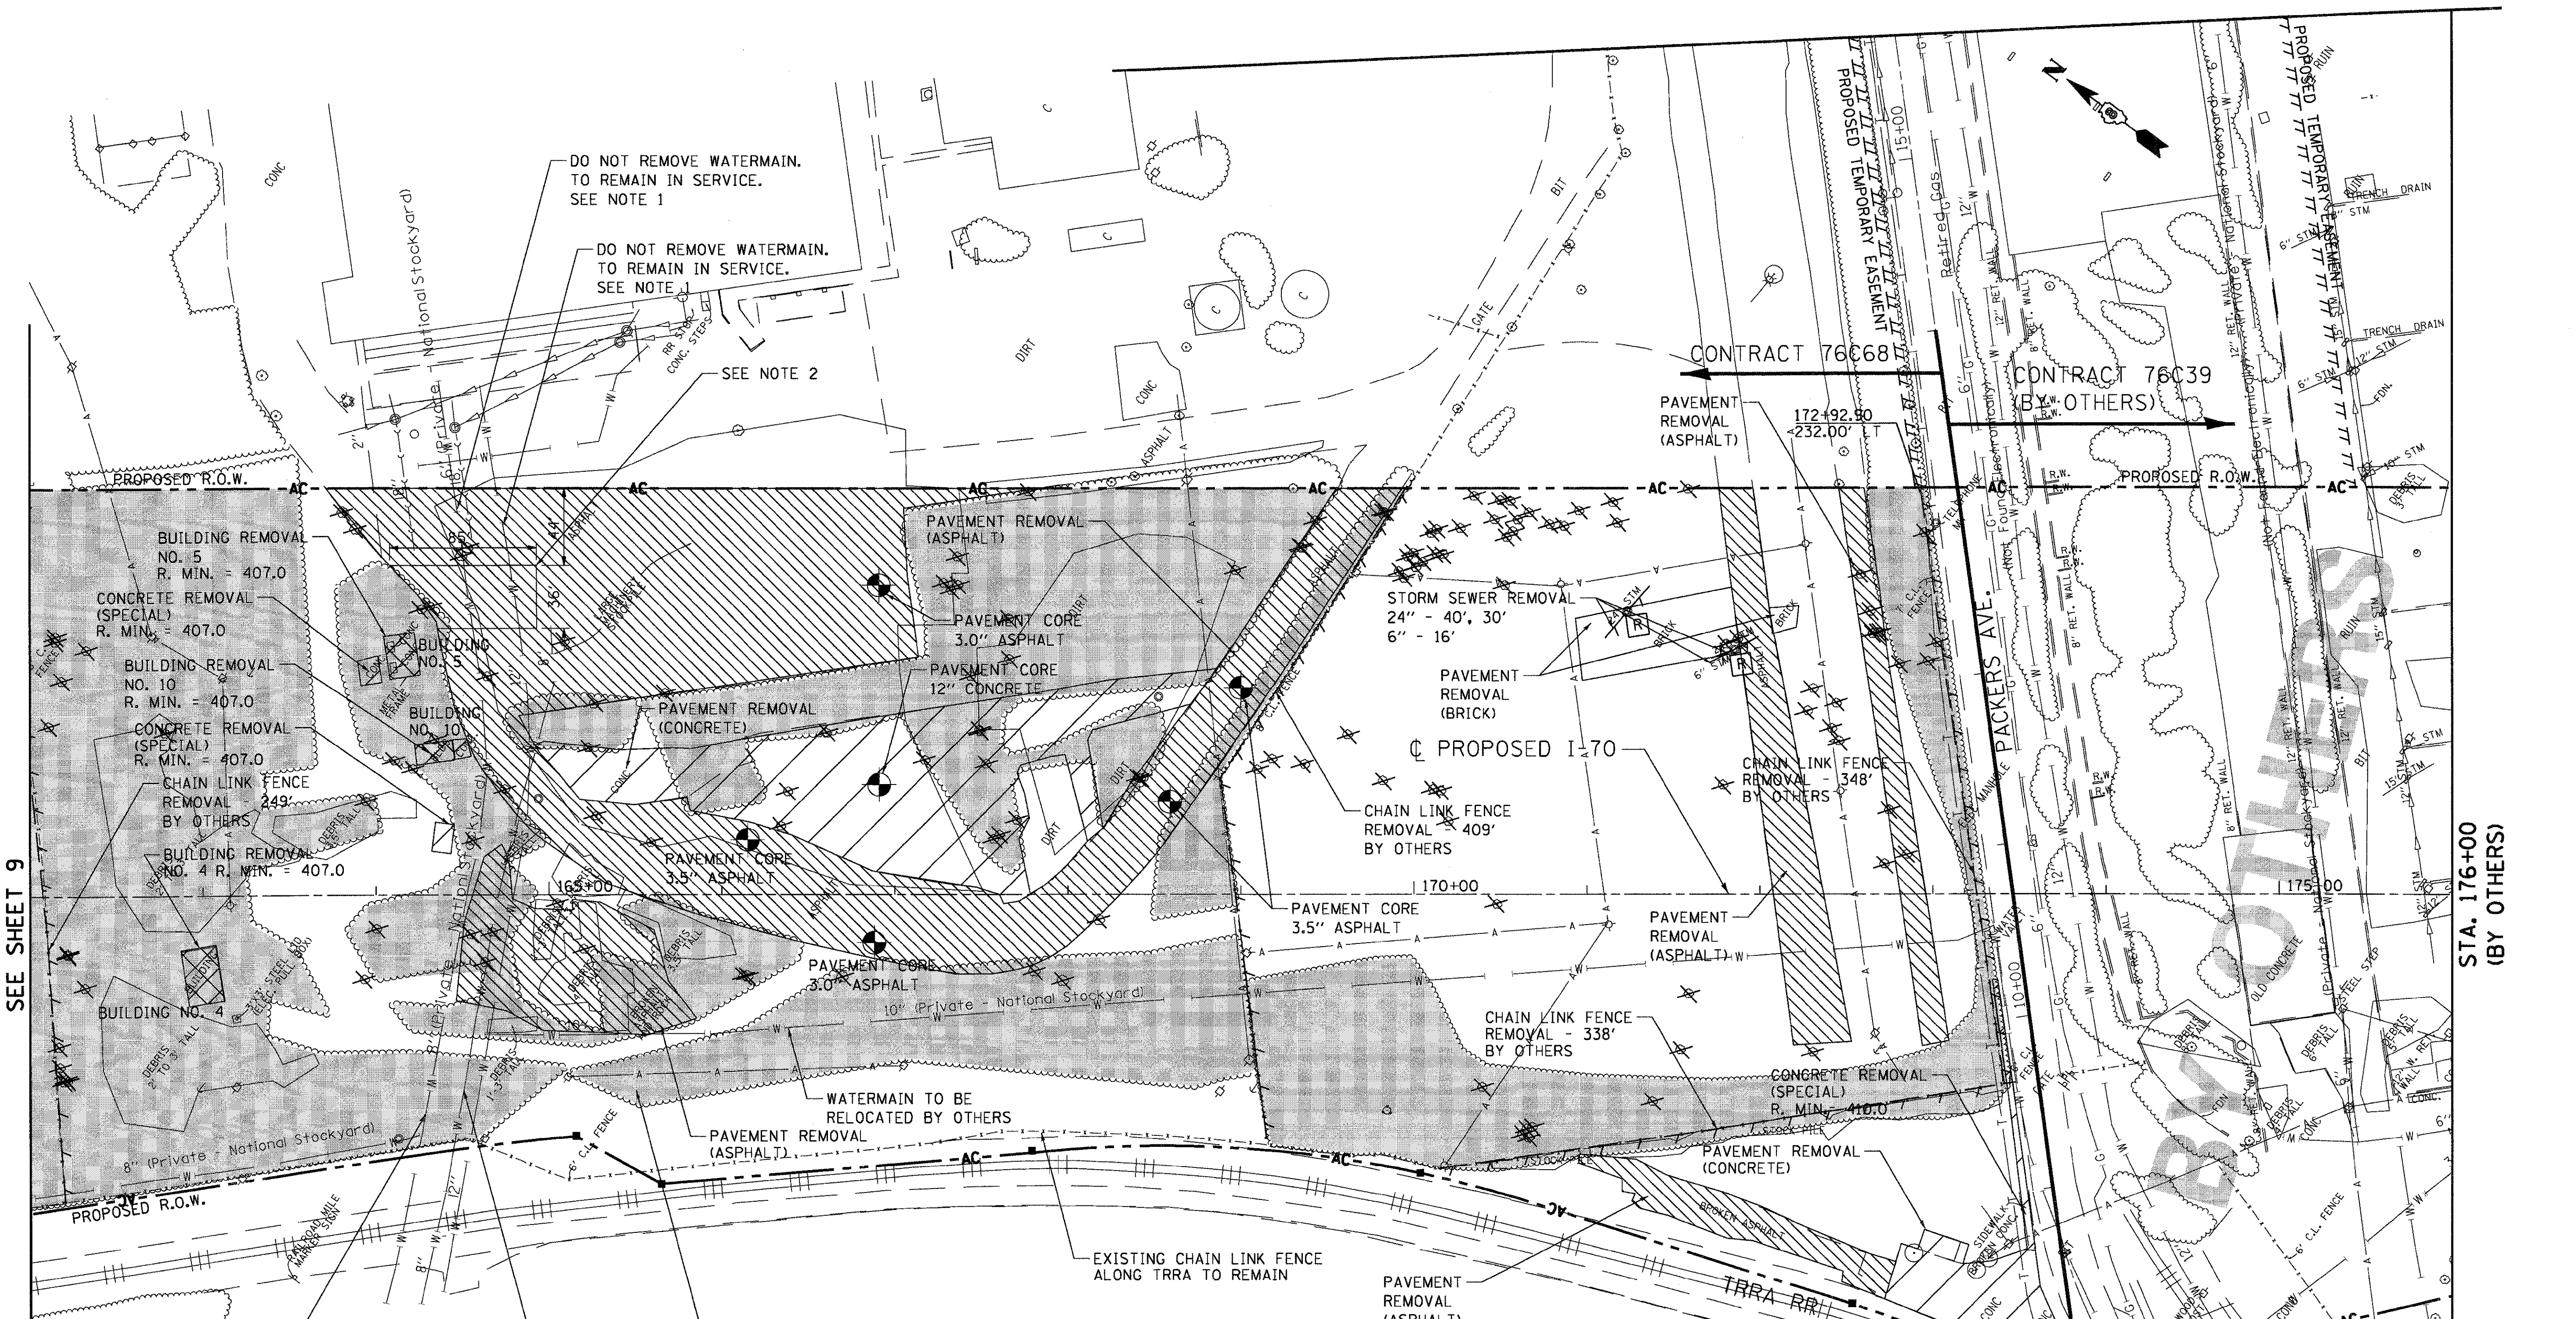

LEGEND

(diagonal hatch)	PAVEMENT REMOVAL - (ASPHALT)
(wide diagonal hatch)	CONCRETE REMOVAL (SPECIAL) PAVEMENT REMOVAL - CONCRETE
(cross hatch)	BUILDING REMOVAL
(shaded)	TREE REMOVAL, ACRES
⊤ ⊤ ⊤	LINEAR REMOVALS
X	TREE REMOVAL
[R]	DRAINAGE STRUCTURE TO BE REMOVED

R. MIN = X. ANY FOUNDATIONS, PILES OR WALLS ASSOCIATED WITH THIS REMOVAL ITEM WITHIN PROPOSED RIGHT OF WAY SHALL BE REMOVED TO THIS MINIMUM DEPTH AS SPECIFIED.

NOTE:

1. THIS LIVE WATER MAIN SHALL REMAIN IN PLACE DURING THIS CONTRACT. THE CONTRACTOR SHALL TAKE THE FOLLOWING PRECAUTIONS FOR ANY CONSTRUCTION ACTIVITIES ABOVE THIS WATER MAIN
   - THE CONTRACTOR SHALL LOCATE THE EXISTING WATER MAIN WITHIN PROPOSED ROW AND PLACE TEMPORARY FENCE ALONG THE WATER MAIN AND PROHIBIT HEAVY CONSTRUCTION VEHICLES FROM CROSSING THE WATER MAIN LOCATION. THIS TEMPORARY FENCE AND WORK SHALL BE AT NO ADDITIONAL COST TO THE CONTRACT.
   - THE CONTRACTOR SHALL NOTIFY THE ENGINEER 3 DAYS IN ADVANCE OF ANY REMOVAL OPERATIONS WITHIN 15' OF THIS WATER MAIN.
   - AFTER ANY REMOVAL OF PAVEMENT OR OTHER REMOVAL ITEMS OVER THE WATER MAIN, THE BACKFILL SHALL BE PLACED AND COMPACTED AS DIRECTED BY THE ENGINEER. THIS WORK SHALL BE AT NO ADDITIONAL COST TO THE CONTRACT.
2. A 36' WIDE SLAB OF EXISTING PAVEMENT, AS LAID OUT BY THE ENGINEER, SHALL BE SAWCUT AND REMAIN IN PLACE DURING THIS CONTRACT TO ALLOW FOR HEAVY CONSTRUCTION VEHICLES TO CROSS THESE WATER MAIN LOCATIONS. AT THE COMPLETION OF CONSTRUCTION, THIS SLAB WILL BE REMOVED PER PLAN. THIS WORK SHALL BE AT NO ADDITIONAL COST TO THE CONTRACT.

FILE NAME = $FILEL$	USER NAME = $USER$	DESIGNED - JB	REVISED -
		DRAWN - JB	REVISED -
TENG — TENG & ASSOCIATES, INC. ENGINEERS/ARCHITECTS/PLANNERS CHICAGO, ILLINOIS	PLOT SCALE = $SCALE$	CHECKED - ACL	REVISED -
	PLOT DATE = $DATE$	DATE - 08/07/09	REVISED -

STATE OF ILLINOIS
DEPARTMENT OF TRANSPORTATION
I-70 CONNECTION

DEMOLITION PLAN
STA. 162+00 TO STA. 176+00

SCALE: 1"=50' | SHEET NO. OF SHEETS | STA. TO STA.

F.A.P. RTE.	SECTION	COUNTY	TOTAL SHEETS	SHEET NO.
998	82-1DM-1	ST. CLAIR	25	10
		CONTRACT NO. 76C68		
FED. ROAD DIST. NO.	ILLINOIS FED. AID PROJECT			

..\D8CONN-99-MOTIF1.DGN, ..\D8CONN-2B-BORDER1.DGN, ..\D8CONN-99-LAYOUT1.DGN, ..\D8CONN-99-LEGEND1.DGN, ..\D8CONN-2B-REMOVALS1.DGN, ..\D8CONN-02-SOIL1.DGN
8-05-2009, 17:39:35 BONDHUJO F:\DOC20000\20868-001\COMMON\SHEETMGMNT\TEMPSHEETPROC\D8CONN-2B-SHT-REMOVAL1-16200.DGN