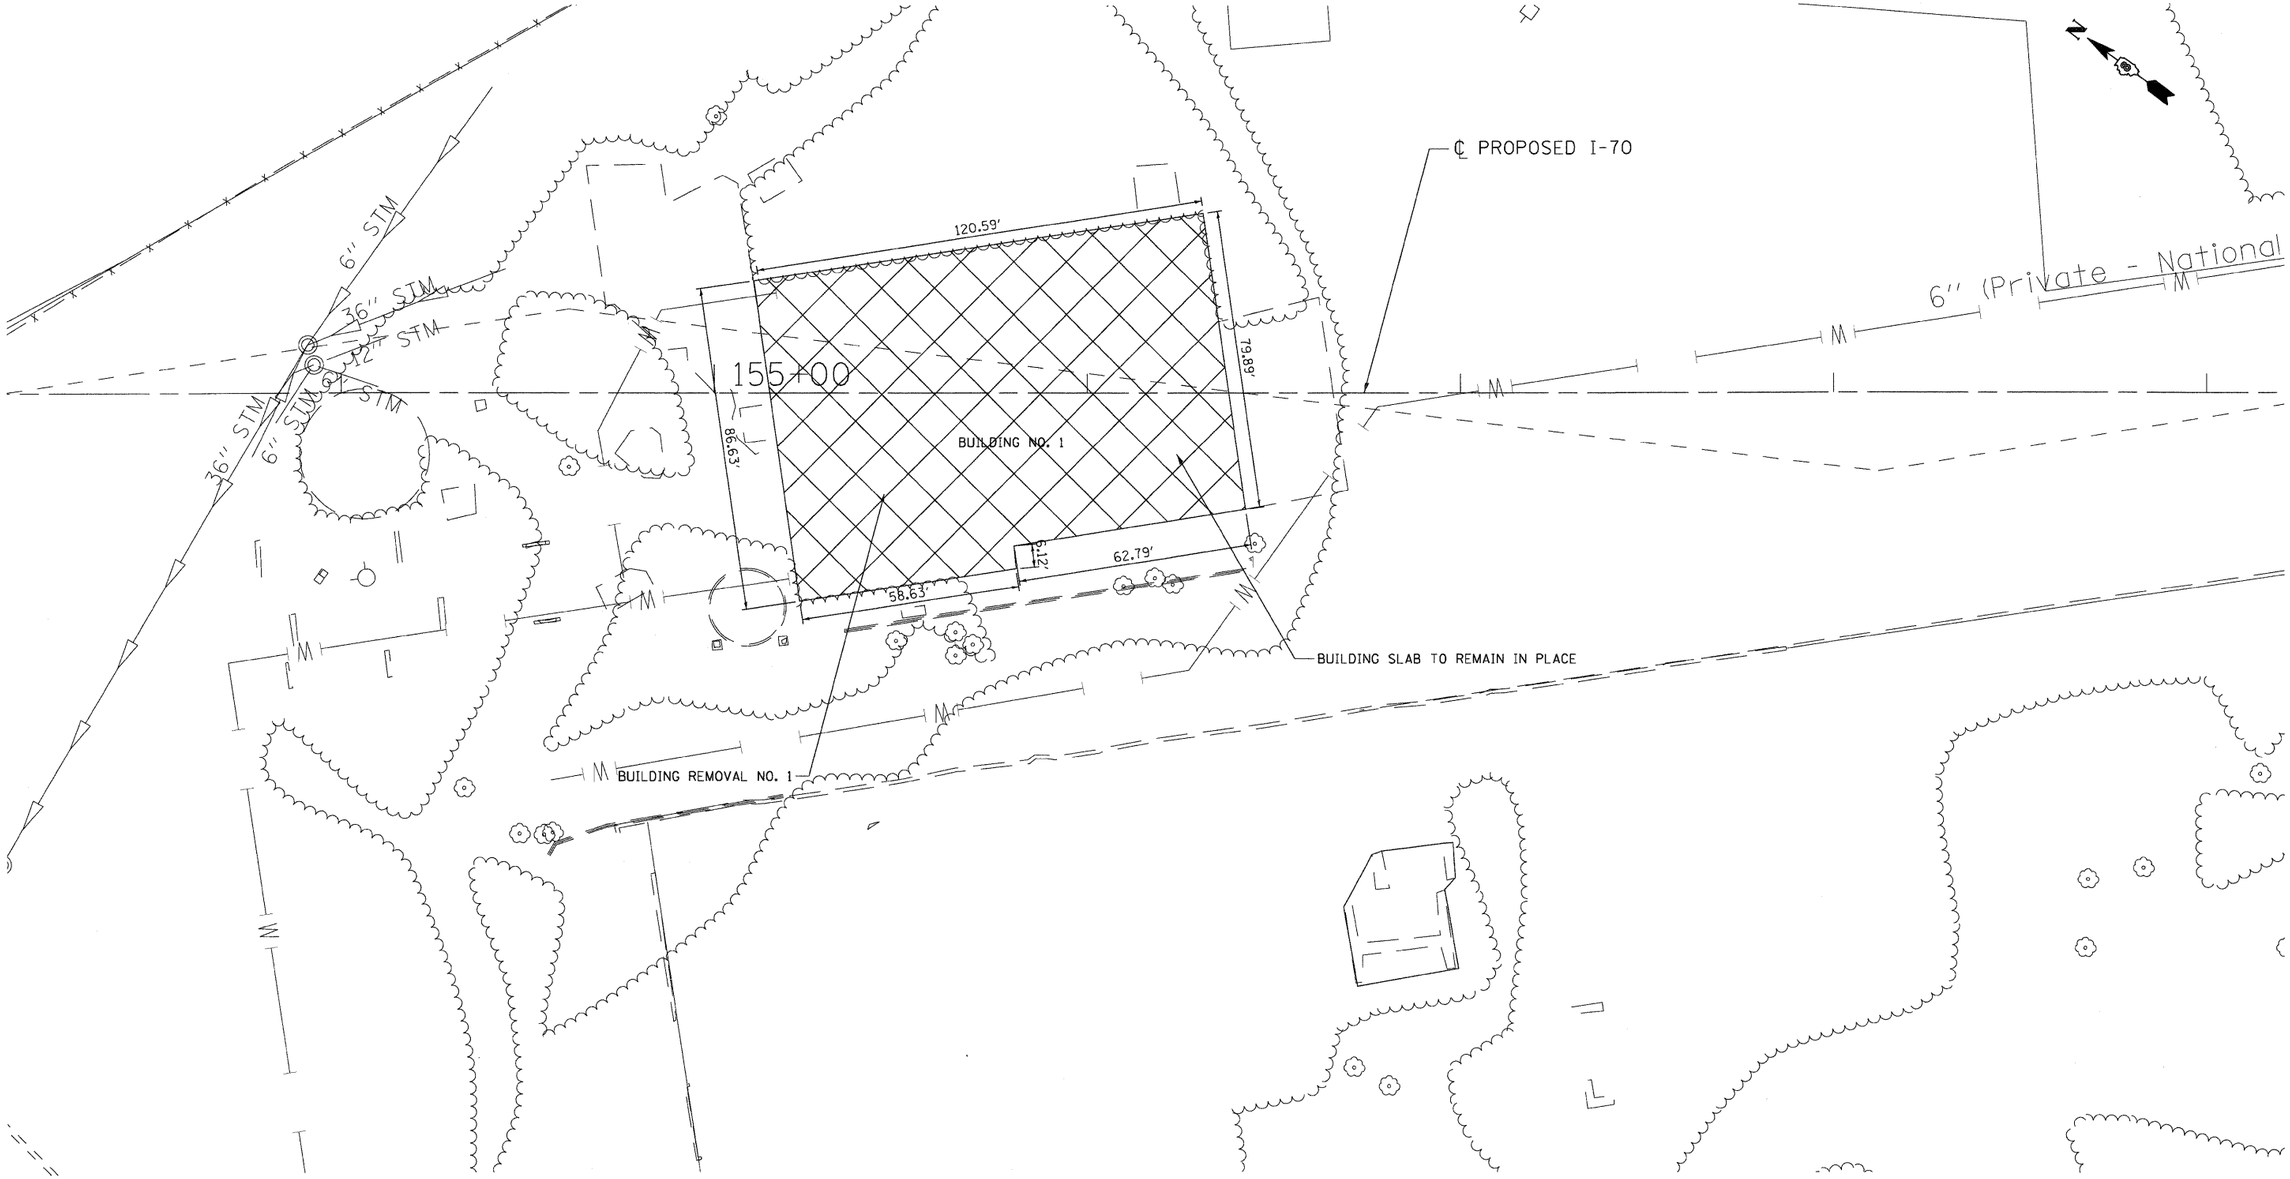

LEGEND

BUILDING REMOVAL

..\DBCONN-99-MOTIFLOGN,..\DBCONN-23-BORDERLOGN,..\DBCONN-99-LEGENDLOGN,..\DBCONN-28-REMOVAL1.DGN
8-05-2009, 17:39:41 F:\DOC20000\20868-001\COMMON\SHEETMGMNT\TEMPSHEETPROC\DBCONN-28-SHT-REMOVAL2.DGN
BONDHJJD

FILE NAME = $FILE1$	USER NAME = $USER$	DESIGNED - JB	REVISED -	
		DRAWN - JB	REVISED -	
TENG & ASSOCIATES, INC. ENGINEERS/ARCHITECTS/PLANNERS CHICAGO, ILLINOIS	PLOT SCALE = $SCALE$	CHECKED - ACL	REVISED -	
	PLOT DATE = $DATE$	DATE - 08/07/09	REVISED -	

STATE OF ILLINOIS
DEPARTMENT OF TRANSPORTATION
I-70 CONNECTION

BUILDING DEMOLITION PLAN
BUILDING NO. 1
PARCEL 8826105

SCALE: 1"=20' | SHEET NO. OF SHEETS | STA. | TO STA.

F.A.P. RTE.	SECTION	COUNTY	TOTAL SHEETS	SHEET NO.
998	82-1DM-1	ST. CLAIR	25	11
		CONTRACT NO. 76C68		
FED. ROAD DIST. NO.	ILLINOIS	FED. AID PROJECT		