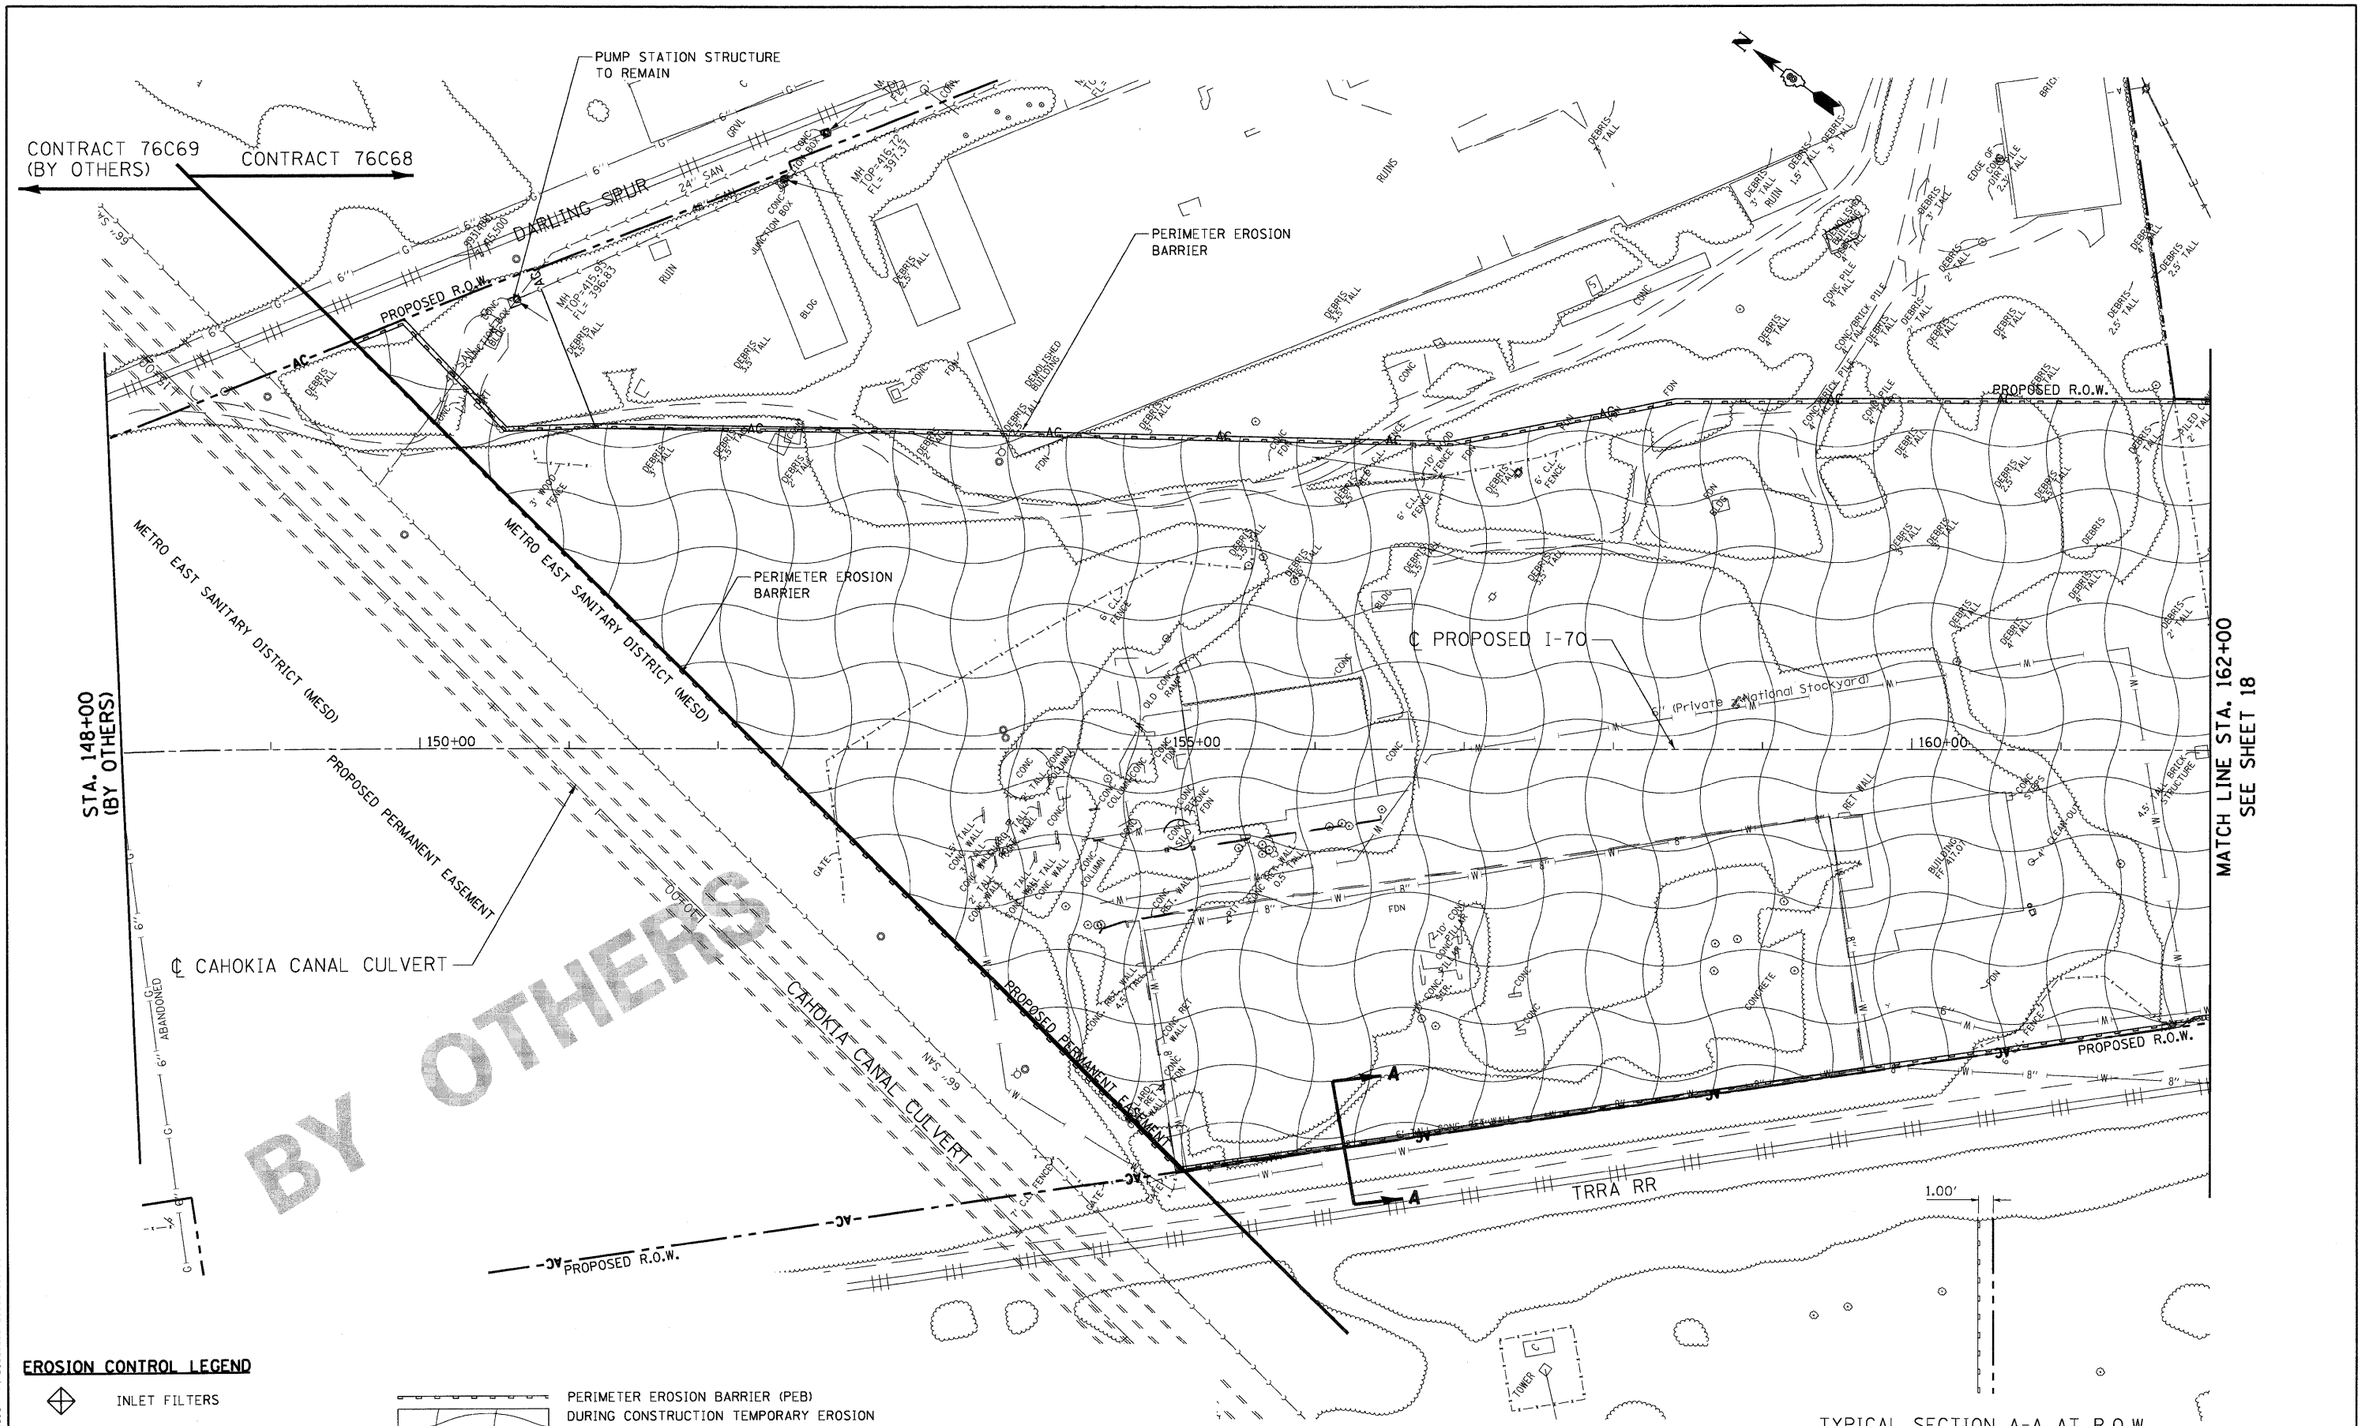

EROSION CONTROL LEGEND

INLET FILTERS

STABILIZED CONSTRUCTION ENTRANCE

PERIMETER EROSION BARRIER (PEB)
DURING CONSTRUCTION TEMPORARY EROSION CONTROL SEEDING SHALL BE PLACED.
IN addition, AT CONCLUSION OF CONSTRUCTION
- SEEDING, CLASS 7
- MULCH, METHOD 2

TYPICAL SECTION A-A AT R.O.W.
N.T.S.

FILE NAME = $FILEL$	USER NAME = $USER$	DESIGNED - JB	REVISED -	
		DRAWN - JB	REVISED -	
TENG TENG & ASSOCIATES, INC. ENGINEERS/ARCHITECTS/PLANNERS CHICAGO, ILLINOIS	PLOT SCALE = $SCALE$	CHECKED - ACL	REVISED -	
	PLOT DATE = $DATE$	DATE - 08/07/09	REVISED -	

STATE OF ILLINOIS
DEPARTMENT OF TRANSPORTATION
I-70 CONNECTION

EROSION AND SEDIMENT CONTROL PLAN
STA. 148+00 TO STA. 162+00
SCALE: 1"=50' | SHEET NO. OF SHEETS | STA. TO STA.

F.A.P. RTE.	SECTION	COUNTY	TOTAL SHEETS	SHEET NO.
998	82-1DM-1	ST. CLAIR	25	17
		CONTRACT NO. 76C68		
FED. ROAD DIST. NO.	ILLINOIS	FED. AID PROJECT		

\\DBCONN-99-MOTIF.DGN, \\DBCONN-28-BORDER.DGN, \\DBCONN-99-LAYOUT.DGN, \\DBCONN-99-LEGEND.DGN, \\DBCONN-28-EROS1.DGN
8-05-2009, 17:48:34 BONDHUD F:\DOC28000\28868-001\COMMON\SHEETMONNTY\TEMPSHEETPRD\DBCONN-28-SHT-EROS1.14820.DGN