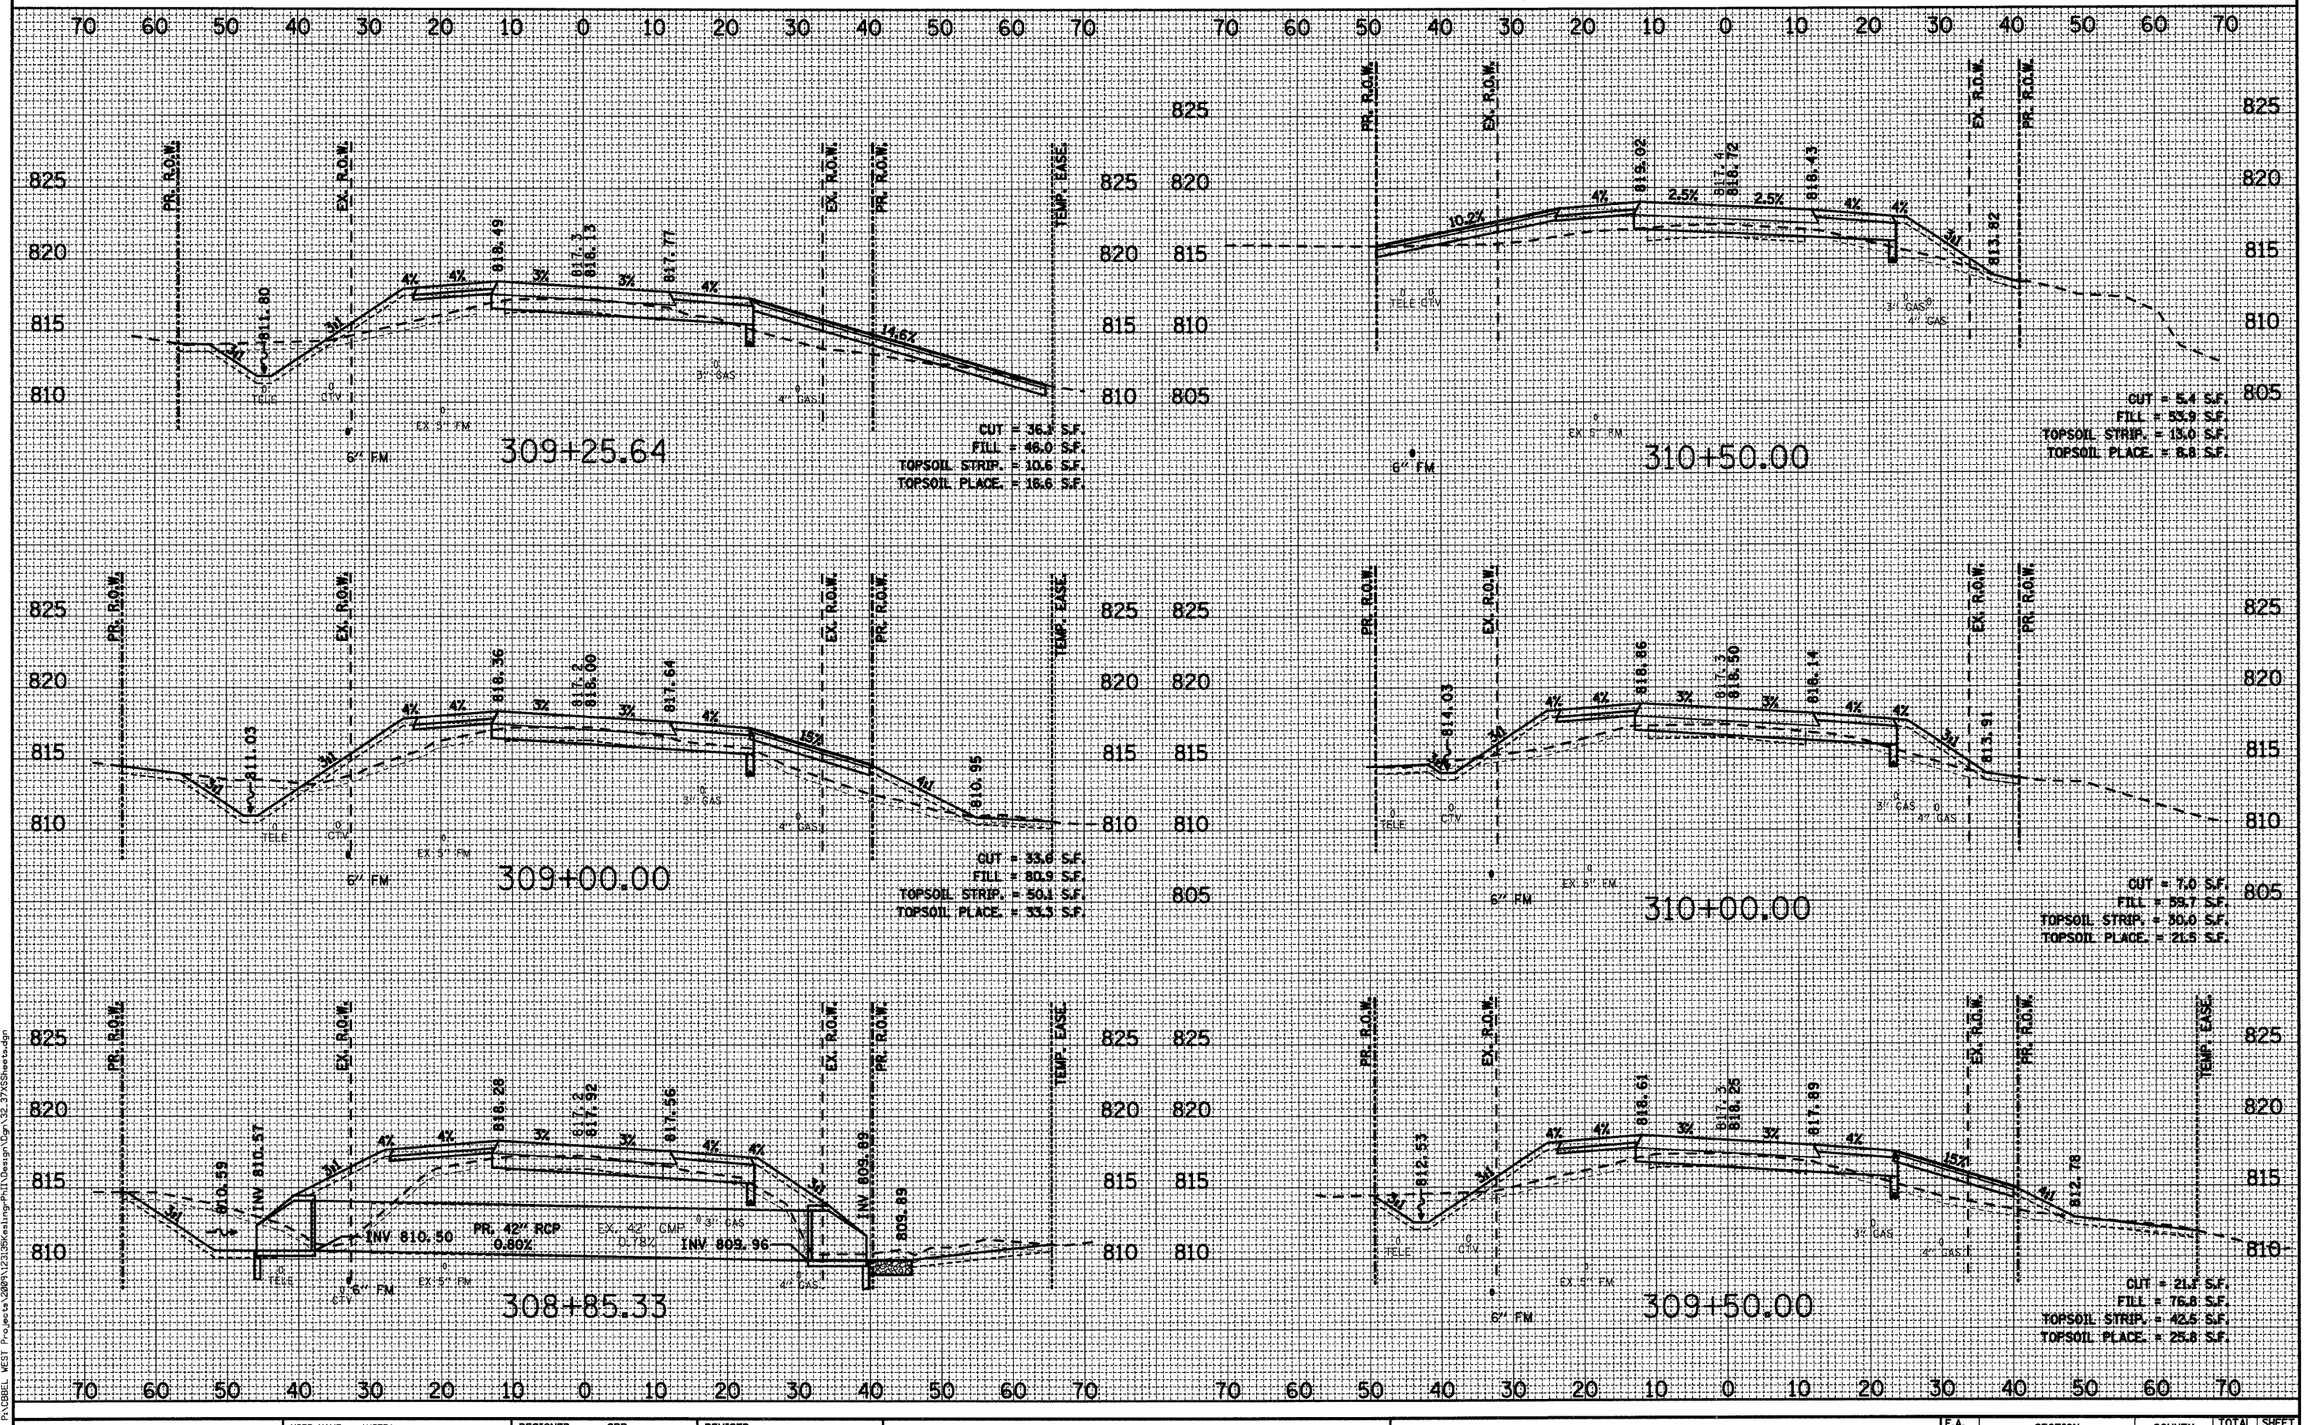

FINAL SURVEY		BY	DATE
NOTE BOOK	SURVEYED		
	PLOTTED		
	TEMPLATE		
	AREAS		
NO.	AREAS CHECKED		

ORIGINAL SURVEY		BY	DATE
NOTE BOOK	SURVEYED		
	PLOTTED		
	TEMPLATE		
	AREAS		
NO.	AREAS CHECKED		

FILE NAME = P:\CBBEL WEST Projects\2009\12313SKesling-Phil\Design\Dgn\32_37XSSheets.dgn

WILLS BURKE KELSEY ASSOCIATES LTD.
116 West Main Street, Suite 201
St. Charles, Illinois 60174
(630) 443-7755

USER NAME = *USER*	DESIGNED - SBP	REVISED -
	DRAWN - TC	REVISED -
PLOT SCALE = H:1"=10'V:1"=5'	CHECKED -	REVISED -
PLOT DATE = 8/12/2009	DATE - January 2008	REVISED -

STATE OF ILLINOIS
DEPARTMENT OF TRANSPORTATION

CROSS SECTIONS

SCALE: H:1"=10'V:1"=5' | SHEET NO. 34 OF 37 SHEETS | STA. 308+85.33 TO STA. 310+50.00

F.A. RTE.	SECTION	COUNTY	TOTAL SHEETS	SHEET NO.
0110	01-00267-00-BR	KANE	37	34
		CONTRACT NO.83994		
FED. ROAD DIST. NO.	ILLINOIS	FED. AID PROJECT		