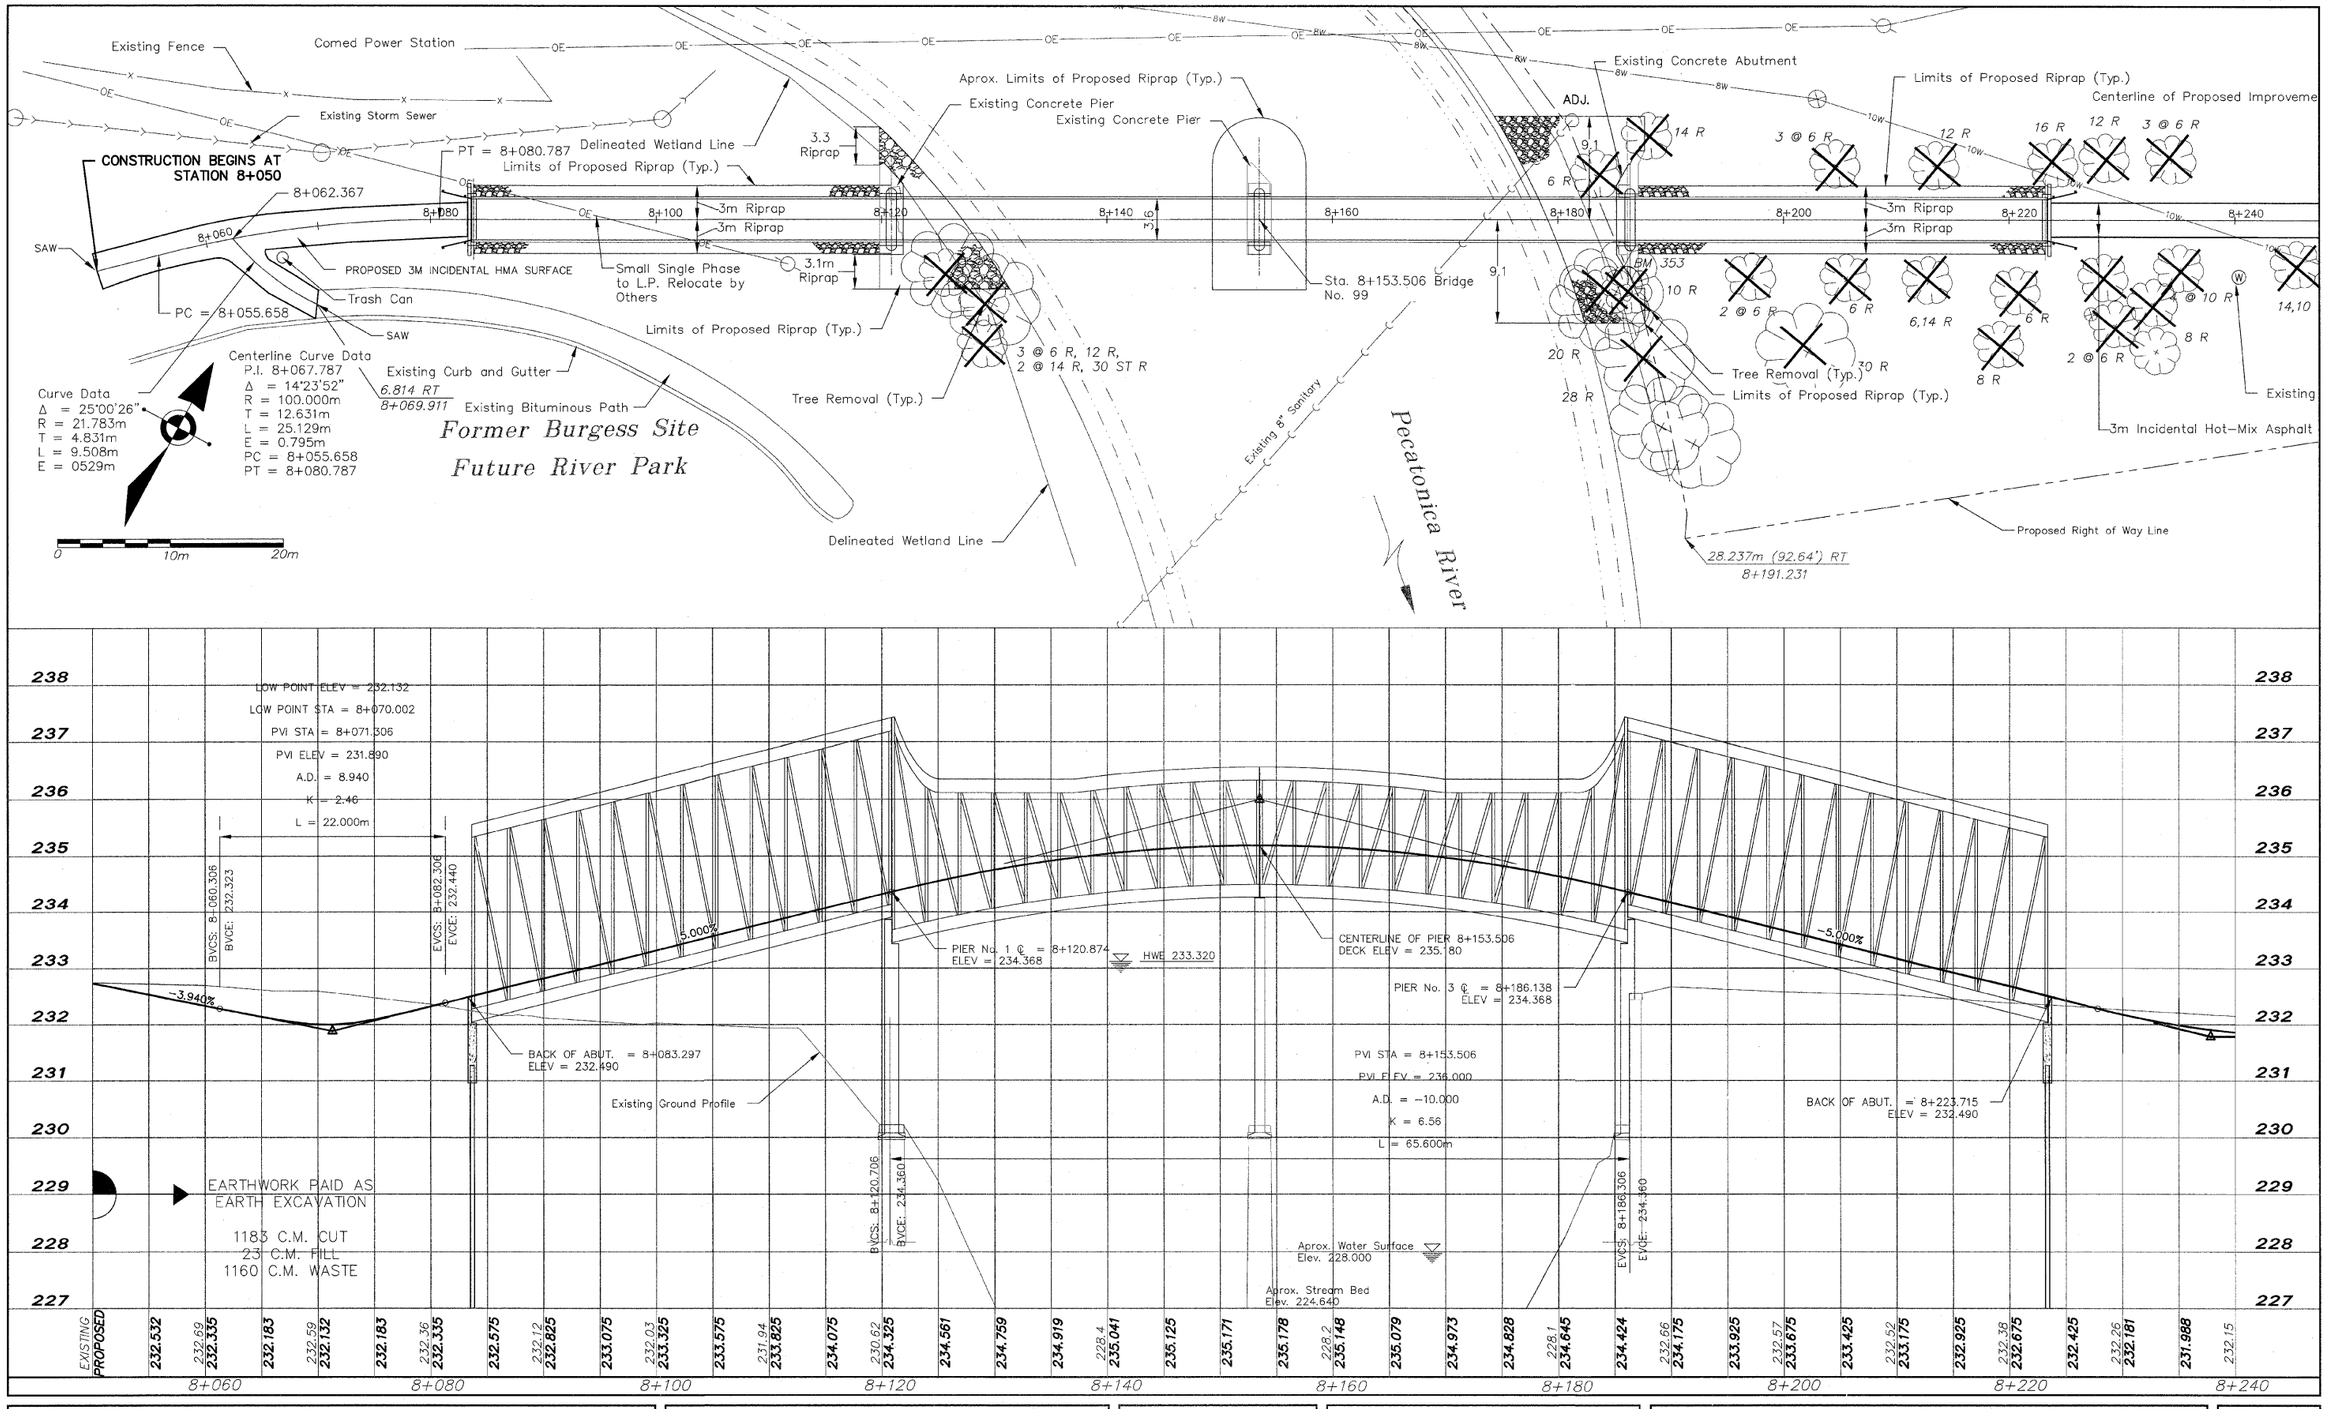

FILE NAME: G:\98-037 PECPATH\Stephenson\DESIGN\DRAWINGS\#05 BRIDGE 99 4 SPAN.dwg

REVISIONS		
NO.	ITEM	DATE

PLOTTING SCALE:	1 : 1
DRAWN BY:	REK
CHECKED BY:	
DATE:	JUNE, 2009

McClure Engineering Associates, Inc.
7282 Argus Drive
Rockford, Illinois 61107-5837
(815) 398-2332
FAX (815) 398-2496
Design Firm License: Illinois 184-000816
Copyright 2009 By McClure Engineering Associates, Inc.

PLAN AND PROFILE BRIDGE 99

PECATONICA PRAIRIE PATH

STEPHENSON COUNTY — SECTION 09-P4000-00-BT

JOB NUMBER: 04-28-98-037

SHEET NO. 5 OF 26