SEC. 12, T6N, R4E, 4th PM

CONTRACT NO. 89415

LEGEND

- PROP PERMENANT EASEMENT (PE)
- PROP TEMPORARY EASEMENT (TE)
- PERIMETER EROSION BARRIER
- LIMITS OF CONSTRUCTION
- PROPOSED DITCH LINE
- AERIAL ELECTRIC/CABLE (AE)

EROSION CONTROL

- TEMPORARY DITCH CHECK
- PIPE AND INLET PROTECTION
- STONE DUMPED RIP-RAP
- DITCH SUMMIT
- DITCH FLOW ARROW

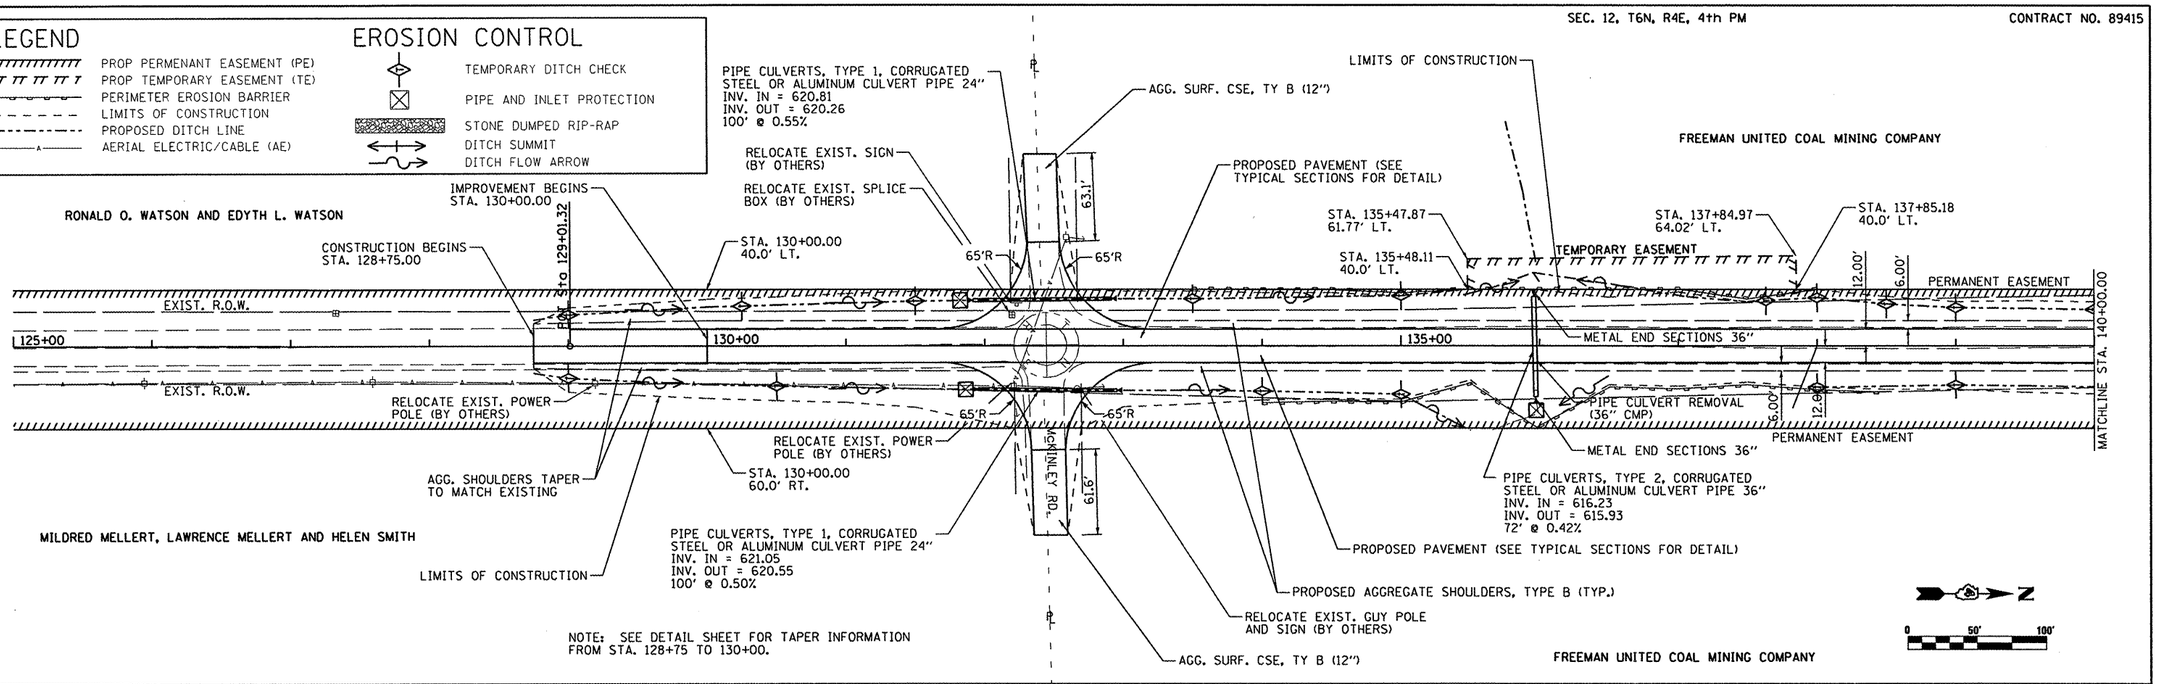

NOTE: SEE DETAIL SHEET FOR TAPER INFORMATION FROM STA. 128+75 TO 130+00.

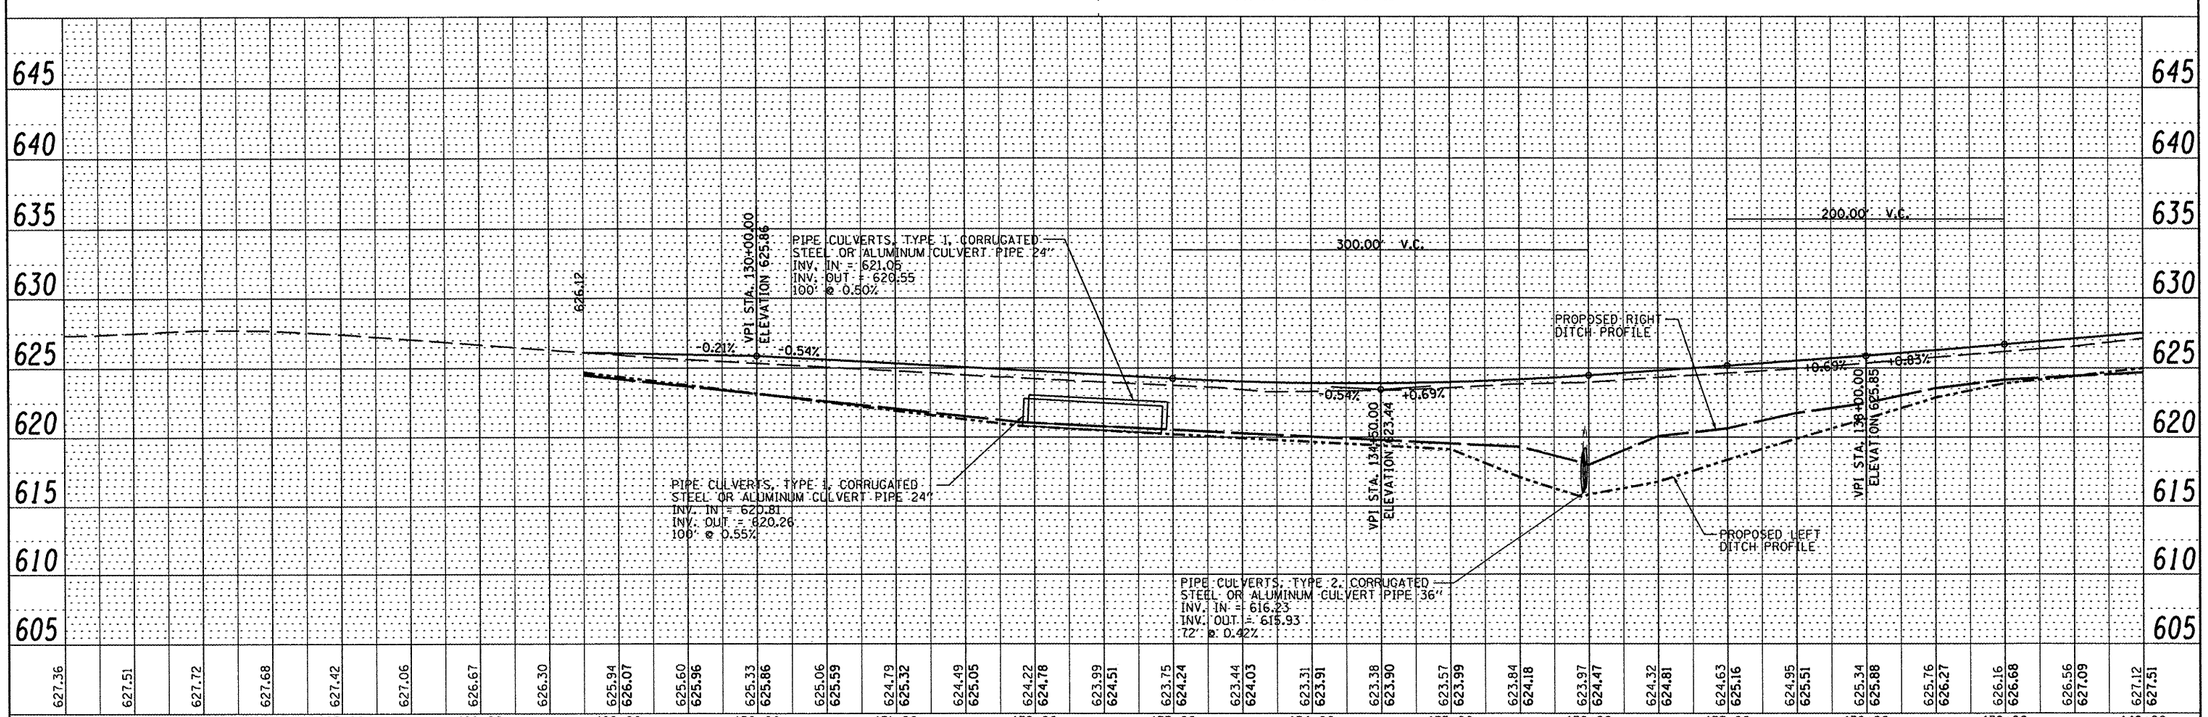

PLAN	BY	DATE
SURVEYED		
PLOTTED		
ALIGNMENT CHECKED		
R.O.W. CHECKED		
CADD FILE NAME		
NOTE BOOK NO.		

PROFILE	BY	DATE
SURVEYED		
PLOTTED		
GRADES CHECKED		
B.M. NOTED		
STRUCTURE NOTAT'NS CHKD		
NOTE BOOK NO.		

MAURER & STUTZ, INC.
ENGINEERS
7615 NORTH HARVER DRIVE
PEORIA, ILLINOIS 61615
PHONE (309) 692-7615
FAX (309) 693-7616

FILE NAME = $FILEL$	USER NAME = $USER$	DESIGNED - ___	REVISED - ___
		DRAWN - ___	REVISED - ___
	PLOT SCALE = $SCALE$	CHECKED - ___	REVISED - ___
	PLOT DATE = $DATE$	DATE - _____	REVISED - ___

STATE OF ILLINOIS
DEPARTMENT OF TRANSPORTATION

FULTON COUNTY HIGHWAY 6
PLAN & PROFILE

SCALE: 1" = 50' | SHEET NO. 1 OF 8 SHEETS | STA. 125+00 TO STA. 140+00

F.A.S. RTE.	SECTION	COUNTY	TOTAL SHEETS	SHEET NO.
1458	03-00125-02-RS	FULTON	66	11
		CONTRACT NO. 89415		

FED. ROAD DIST. NO. _ | ILLINOIS | FED. AID PROJECT