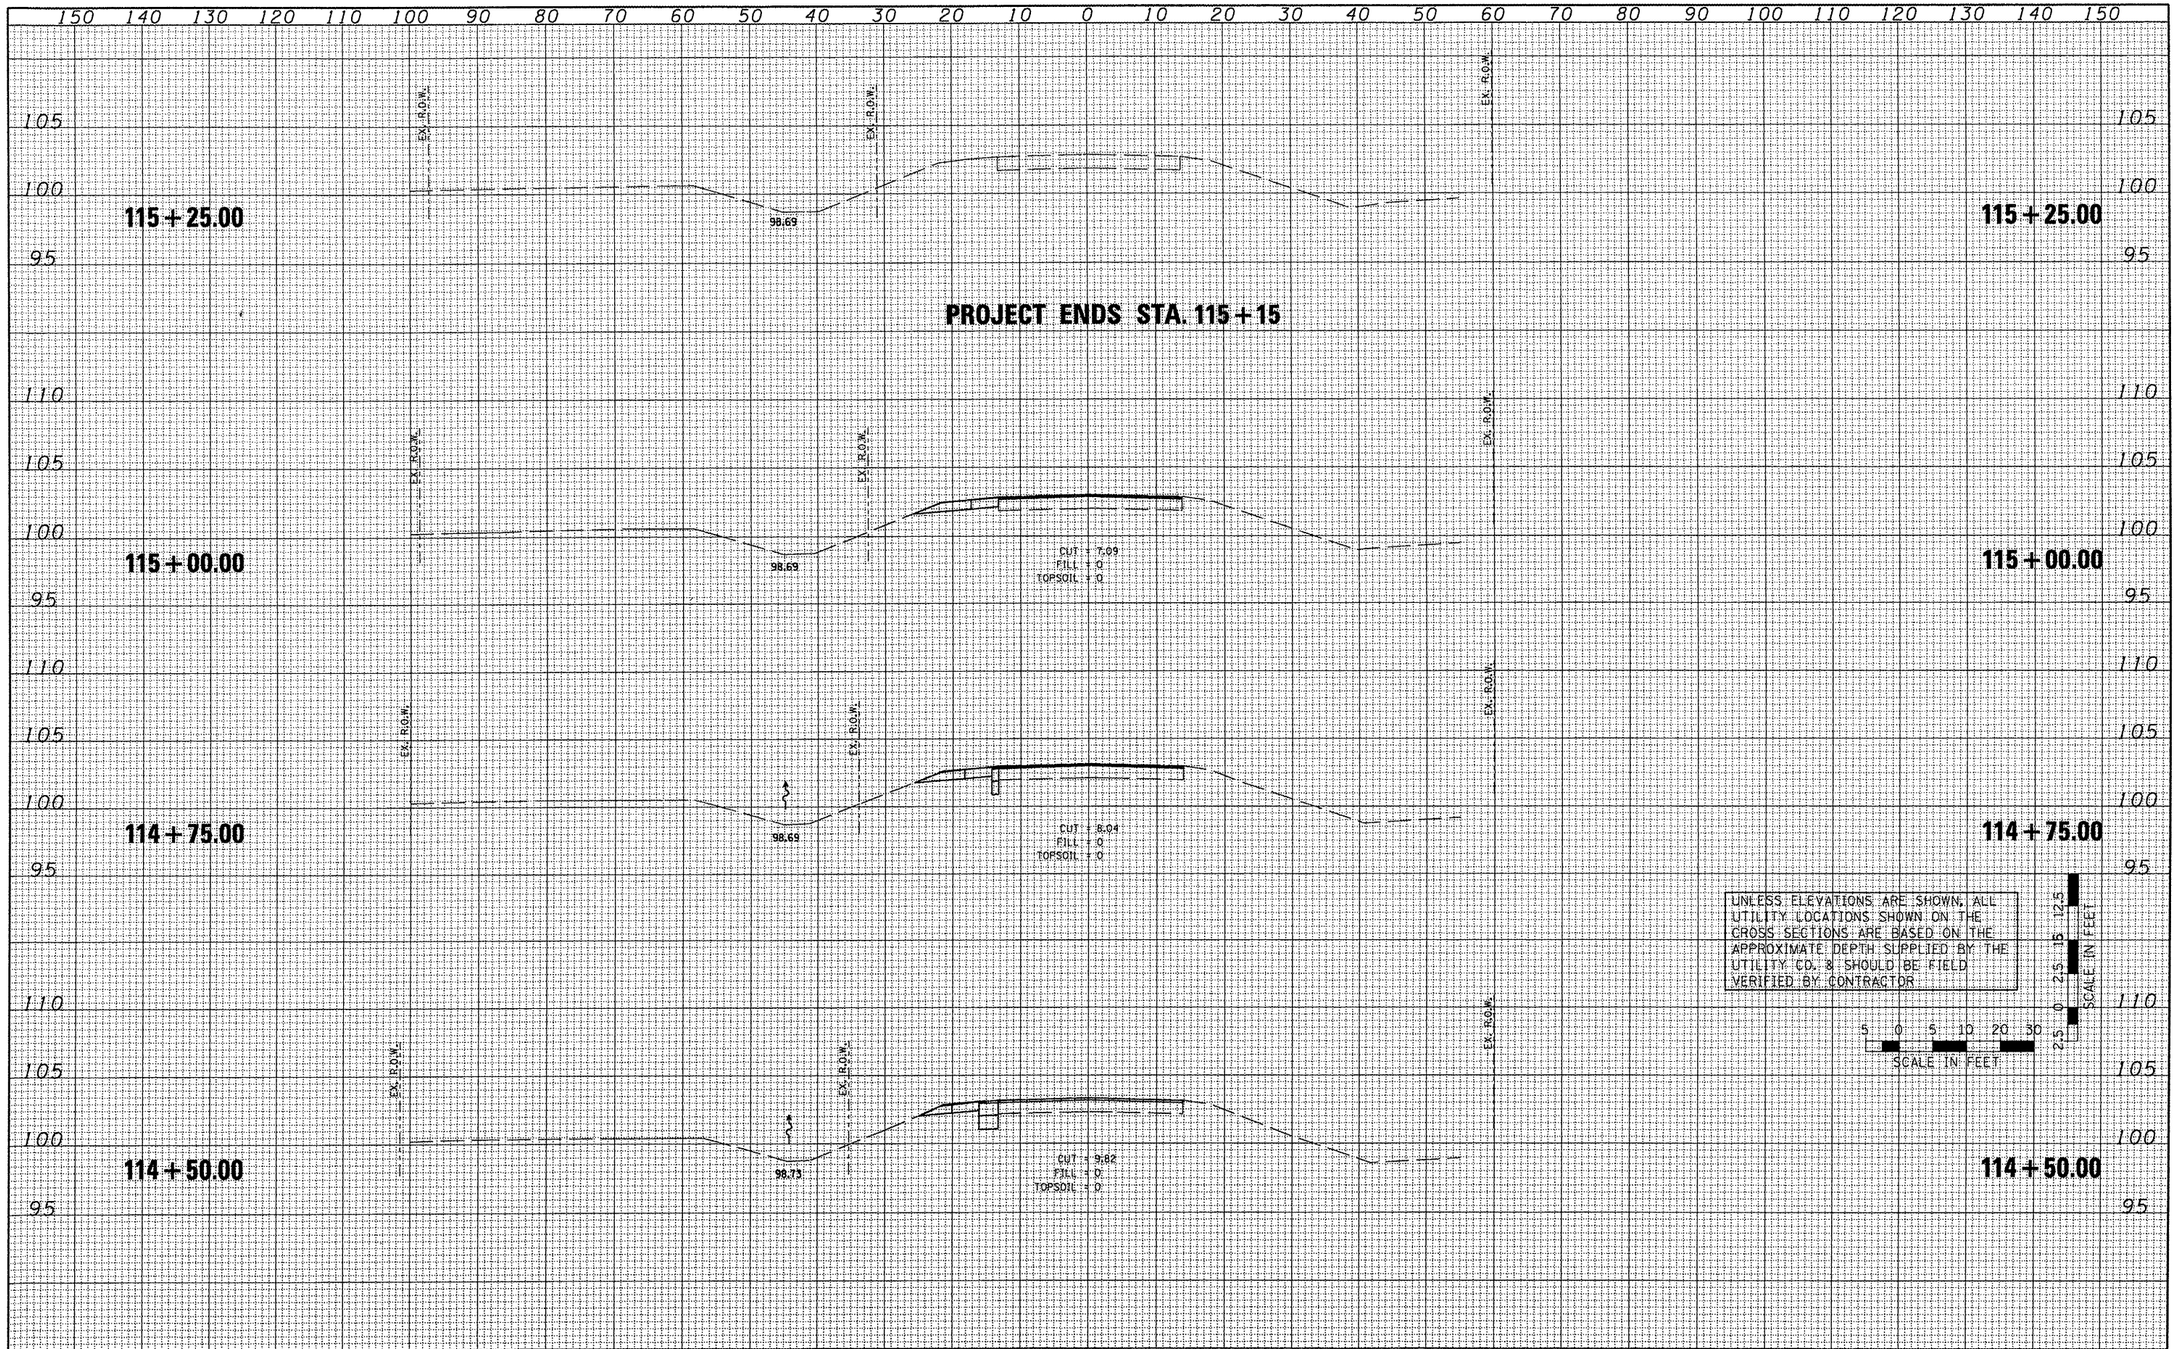


| FINAL SURVEY | | BY | DATE |
|---|---|---|---|
| NOTE BOOK NO. | SURVEYED | | |
| | PLOTTED | | |
| | TEMPLATE | | |
| | AREAS | | |
| | AREAS CHECKED | | |

| ORIGINAL SURVEY | | BY | DATE |
|---|---|---|---|
| NOTE BOOK NO. | SURVEYED | | |
| | PLOTTED | | |
| | TEMPLATE | | |
| | AREAS | | |
| | AREAS CHECKED | | |

| | | | |
|---|---|---|---|
| FILE NAME = $FILEL$ | USER NAME = | DESIGNED - | REVISED - |
| | | DRAWN - | REVISED - |
| | PLOT SCALE = | CHECKED - | REVISED - |
| | PLOT DATE = 07/09/09 | DATE - | REVISED - |

**STATE OF ILLINOIS**
**DEPARTMENT OF TRANSPORTATION**

**TAZEWELL COUNTY ACCESS ROAD\ILLINOIS ROUTE 9**
**CROSS SECTIONS - ILLINOIS ROUTE 9**

SCALE: AS SHOWN | SHEET NO. OF SHEETS | STA. TO STA.

| F.A.P. RTE. | SECTION | COUNTY | TOTAL SHEETS | SHEET NO. |
|---|---|---|---|---|
| 693 | 06-00000-00-FP | TAZEWELL | 42 | 41 |

CONTRACT NO. 89531

ILLINOIS FED. AID PROJECT