CONTRACT NO. 89534

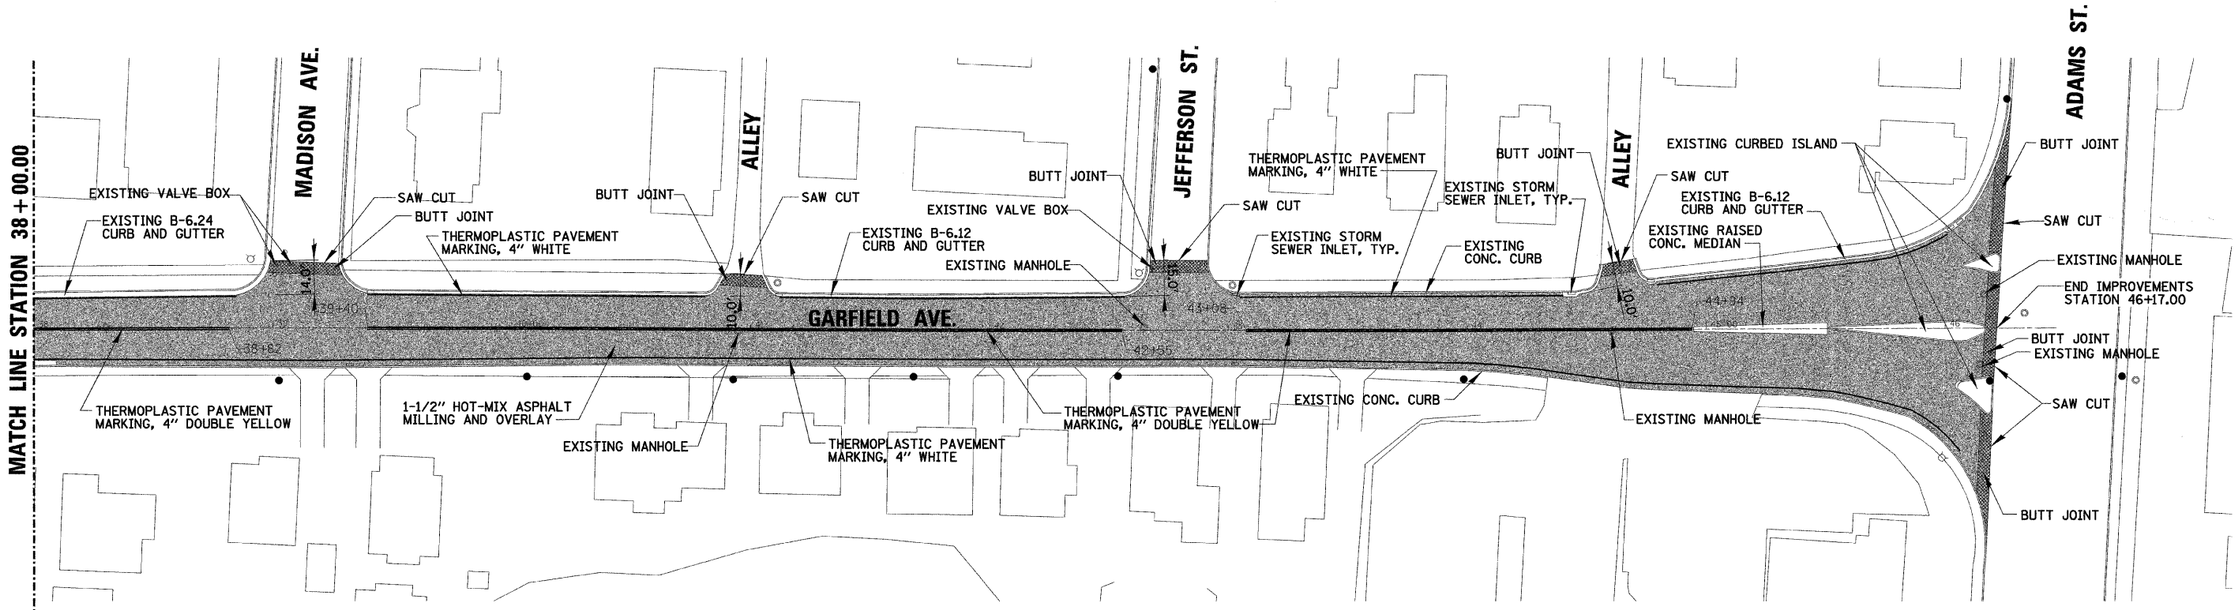

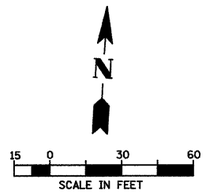

CHRISTOPHER B. BURKE ENGINEERING, LTD.
202 NE Madison Avenue, Suite 301
Peoria, Illinois 61602
(309) 676-9000

CLIENT:

VILLAGE OF BARTONVILLE
5912 S. ADAMS STREET
BARTONVILLE, IL 61607

NO.	DATE	NATURE OF REVISION	CHKD.

FILE NAME: P:\09255\Civil\pln09255-03.pln

DSGN.	DAW
DWN.	MAK
CHKD.	DAW
SCALE:	30'
PLOT DATE:	8/7/2009
CAD USER:	mkoonce
MODEL:	Default

TITLE:

GARFIELD AVE. OVERLAY
STA. 38+00.00 TO STA. 46+17.00
ROADWAY PLAN

PROJ. NO.	09-255
DATE:	8-7-2009
SHEET	5 OF 5
DRAWING NO.	PLN-3