CONTRACT NUMBER 91393

ROUTE NO.	SECTION	COUNTY	TOTAL SHEETS	SHEET NO.
	07-00419-00-RS	CHAMPAIGN	162	81
STA.		TO STA.		
F.H.W.A. REG.	ILLINOIS	PROJECT ARA-HSIP-531(108)		

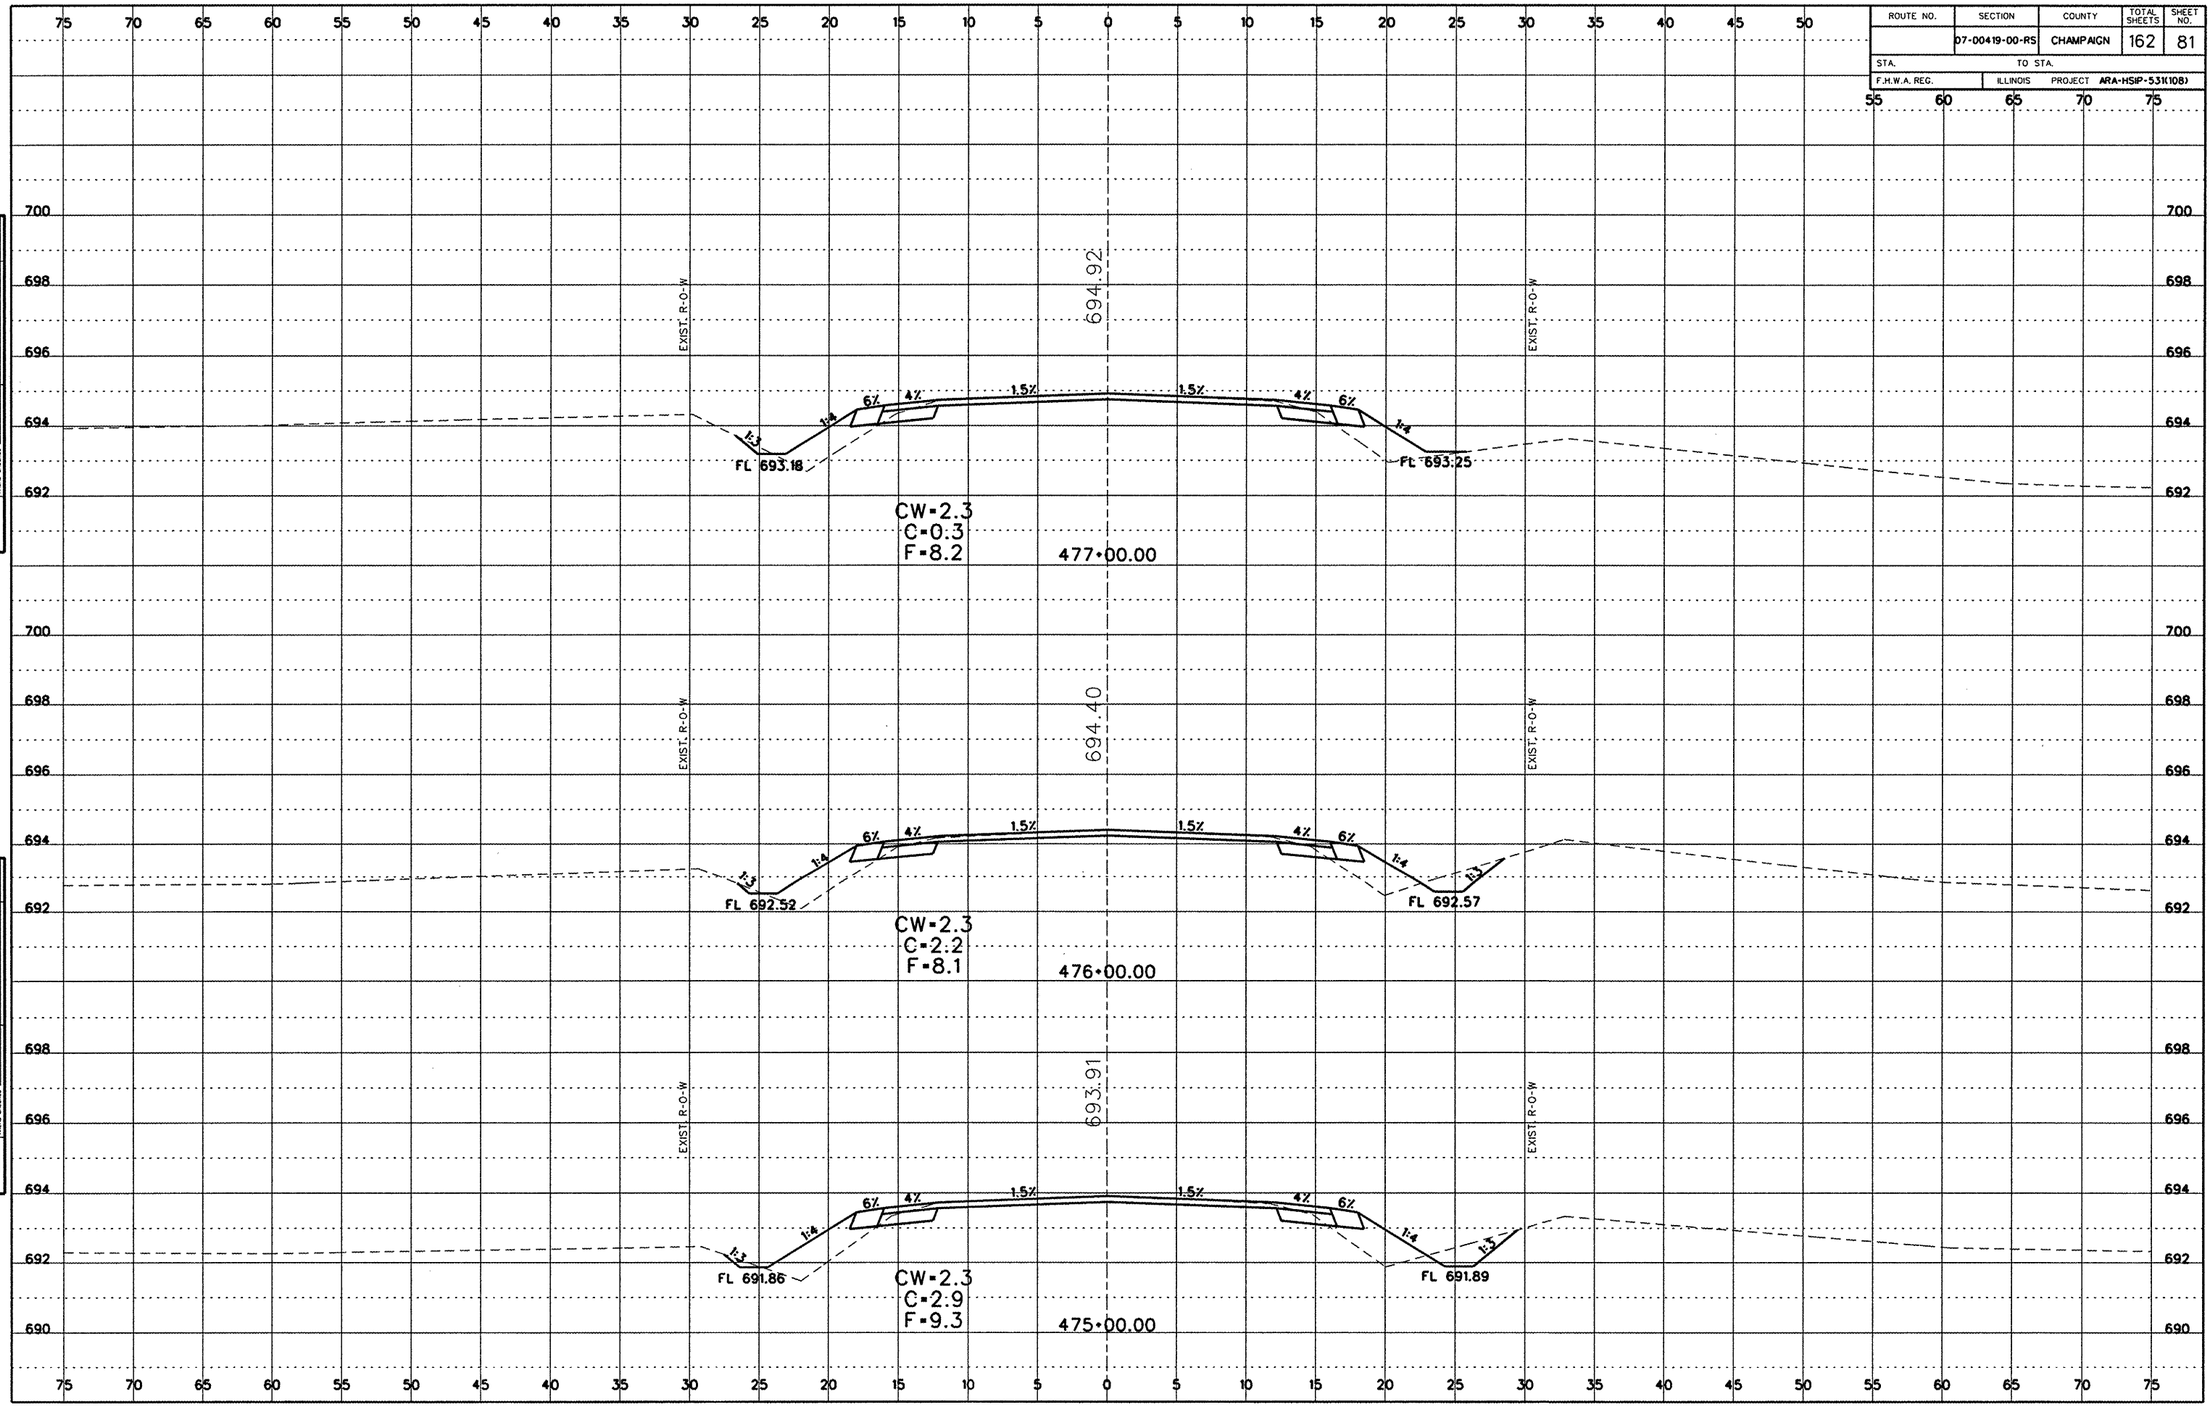

FINAL SURVEY — NOTE BOOK NO. — SURVEYED — PLOTTED — TEMPLATE — AREAS — AREAS CHECKED — BY — DATE

ORIGINAL SURVEY — NOTE BOOK NO. — SURVEYED — PLOTTED — TEMPLATE — AREAS — AREAS CHECKED — BY — DATE

MONTICELLO ROAD SECTION 07-00419-00-RS CHAMPAIGN COUNTY

SHEET 81 OF 162 SHEETS 07111

Cross Section Sheets (600E to Rt45).dgn 7/20/2009 11:35:38 AM