CONTRACT NUMBER 91393

ROUTE NO.	SECTION	COUNTY	TOTAL SHEETS	SHEET NO.
	07-00419-00-RS	CHAMPAIGN	162	85
STA.	TO STA.			
F.H.W.A. REG.	ILLINOIS	PROJECT ARA-HSIP-531(108)		

FINAL SURVEY — SURVEYED, PLOTTED, NOTE BOOK, NO. ____, DATE, BY, AREA CHECKED

ORIGINAL SURVEY — SURVEYED, PLOTTED, NOTE BOOK, NO. ____, DATE, BY, AREA CHECKED

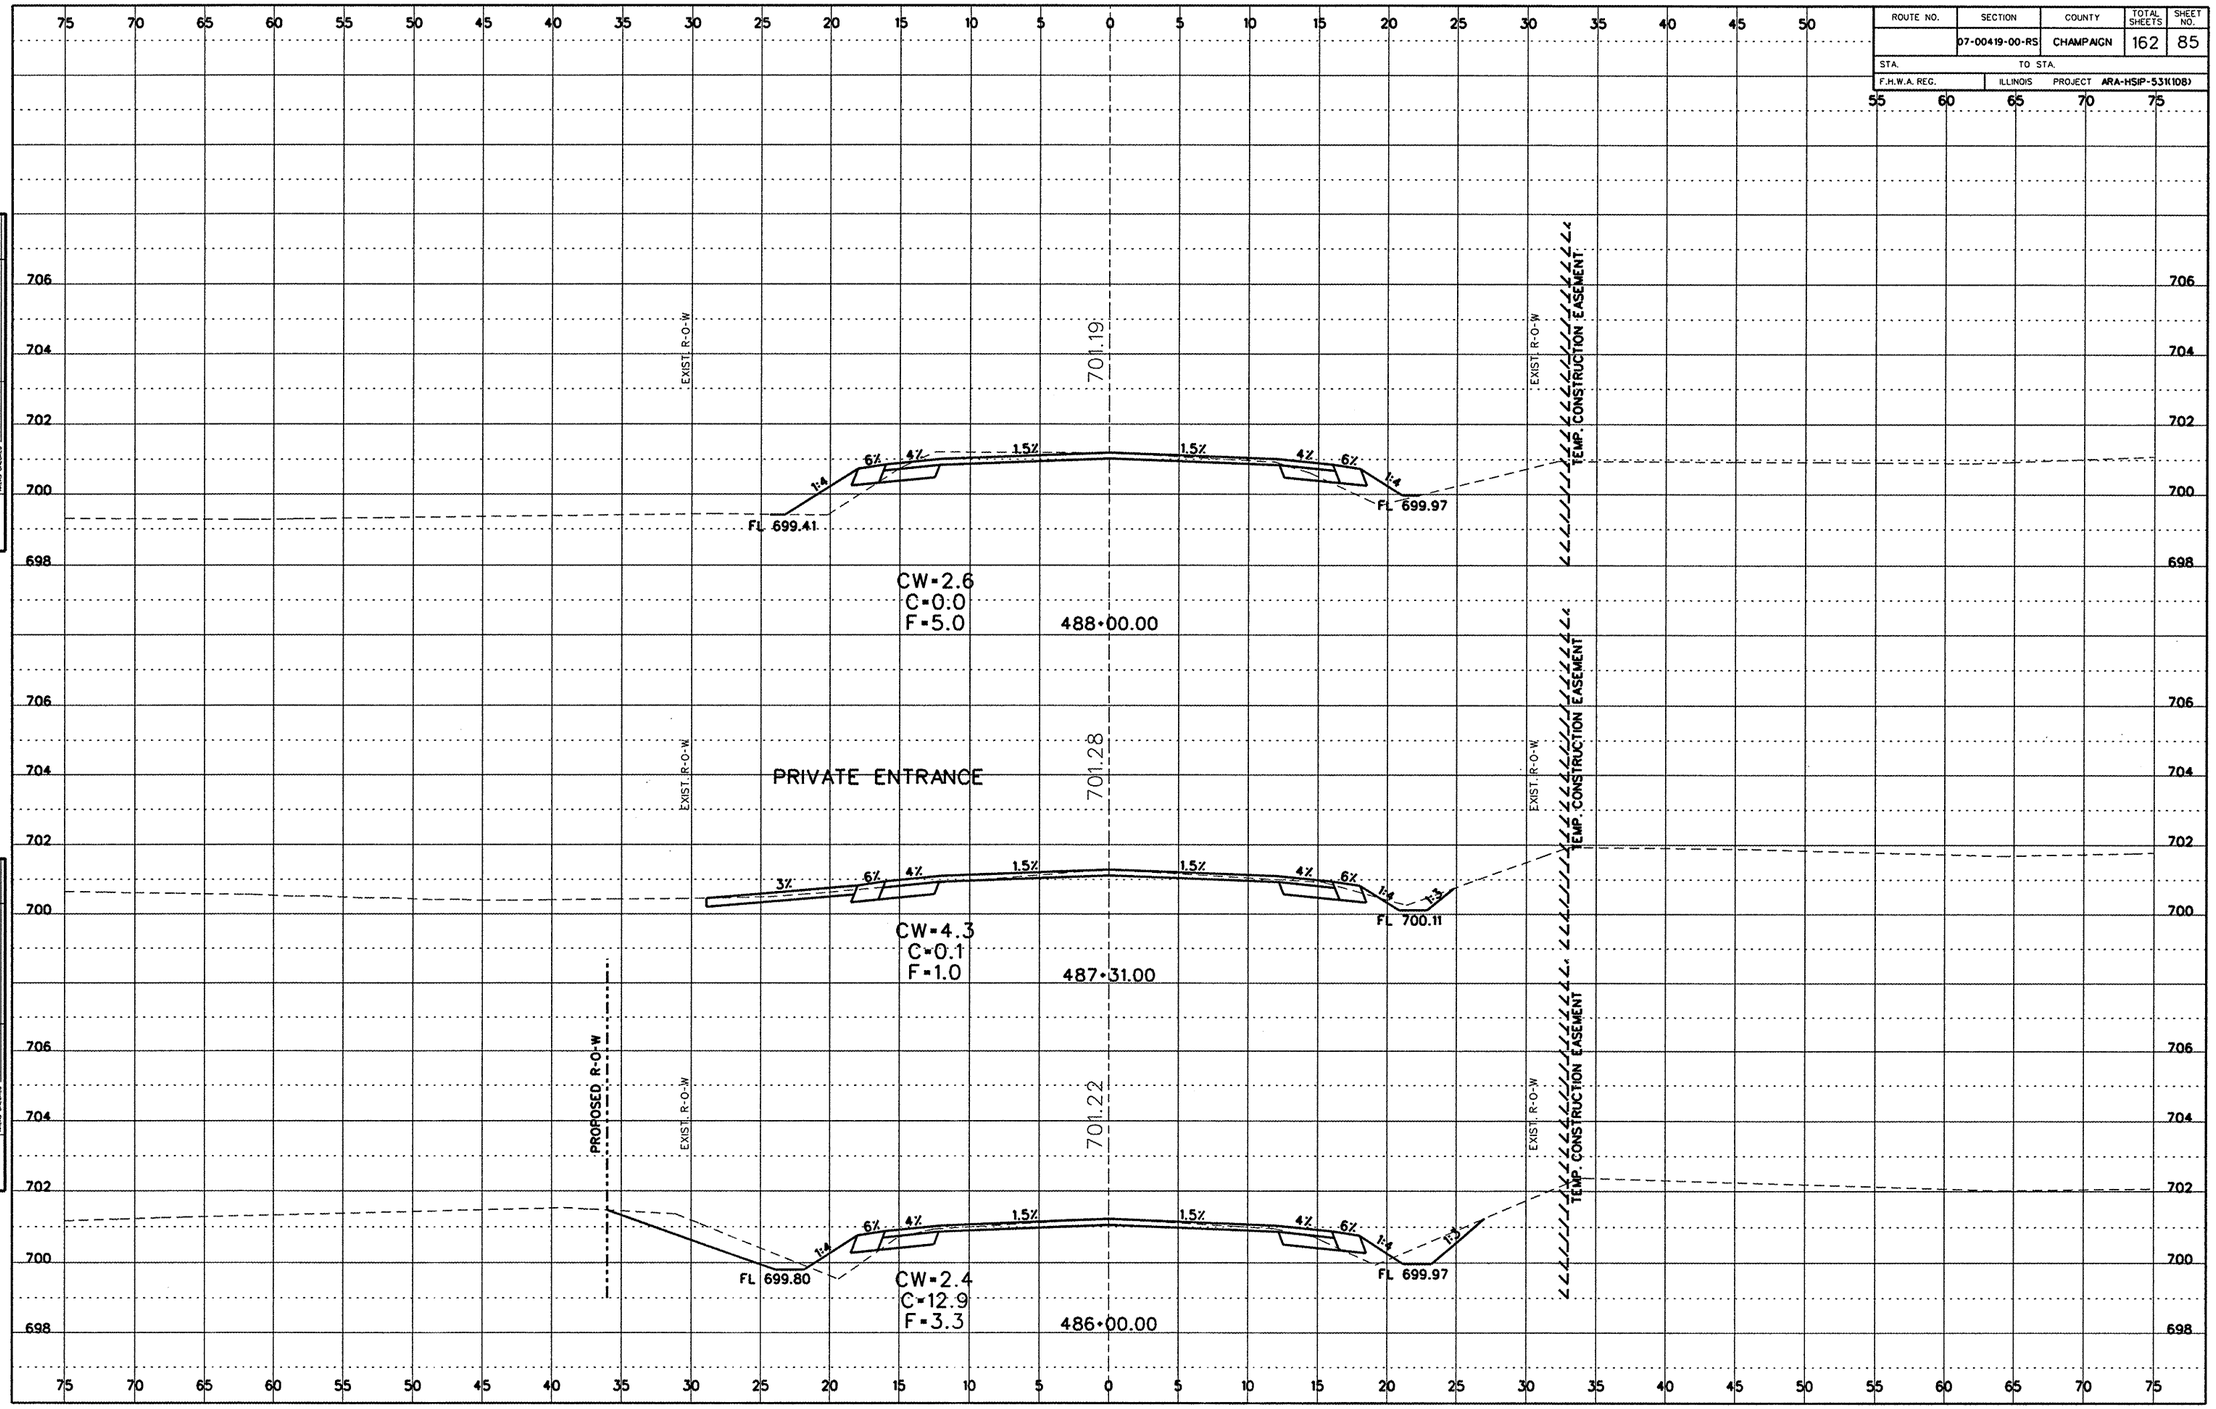

Cross Section Sheets (600E to Rt45).dgn 7/20/2009 11:35:40 AM