CONTRACT NUMBER 91393

ROUTE NO.	SECTION	COUNTY	TOTAL SHEETS	SHEET NO.
	07-00419-00-RS	CHAMPAIGN	162	100
STA.	TO STA.			
F.H.W.A. REG.	ILLINOIS	PROJECT	ARA-HSIP-531(108)	

FINAL SURVEY — SURVEYED, PLOTTED, ISSUED, AREAS CHECKED, NOTE BOOK NO. ____, BY, DATE

ORIGINAL SURVEY — SURVEYED, PLOTTED, ISSUED, AREAS CHECKED, NOTE BOOK NO. ____, BY, DATE

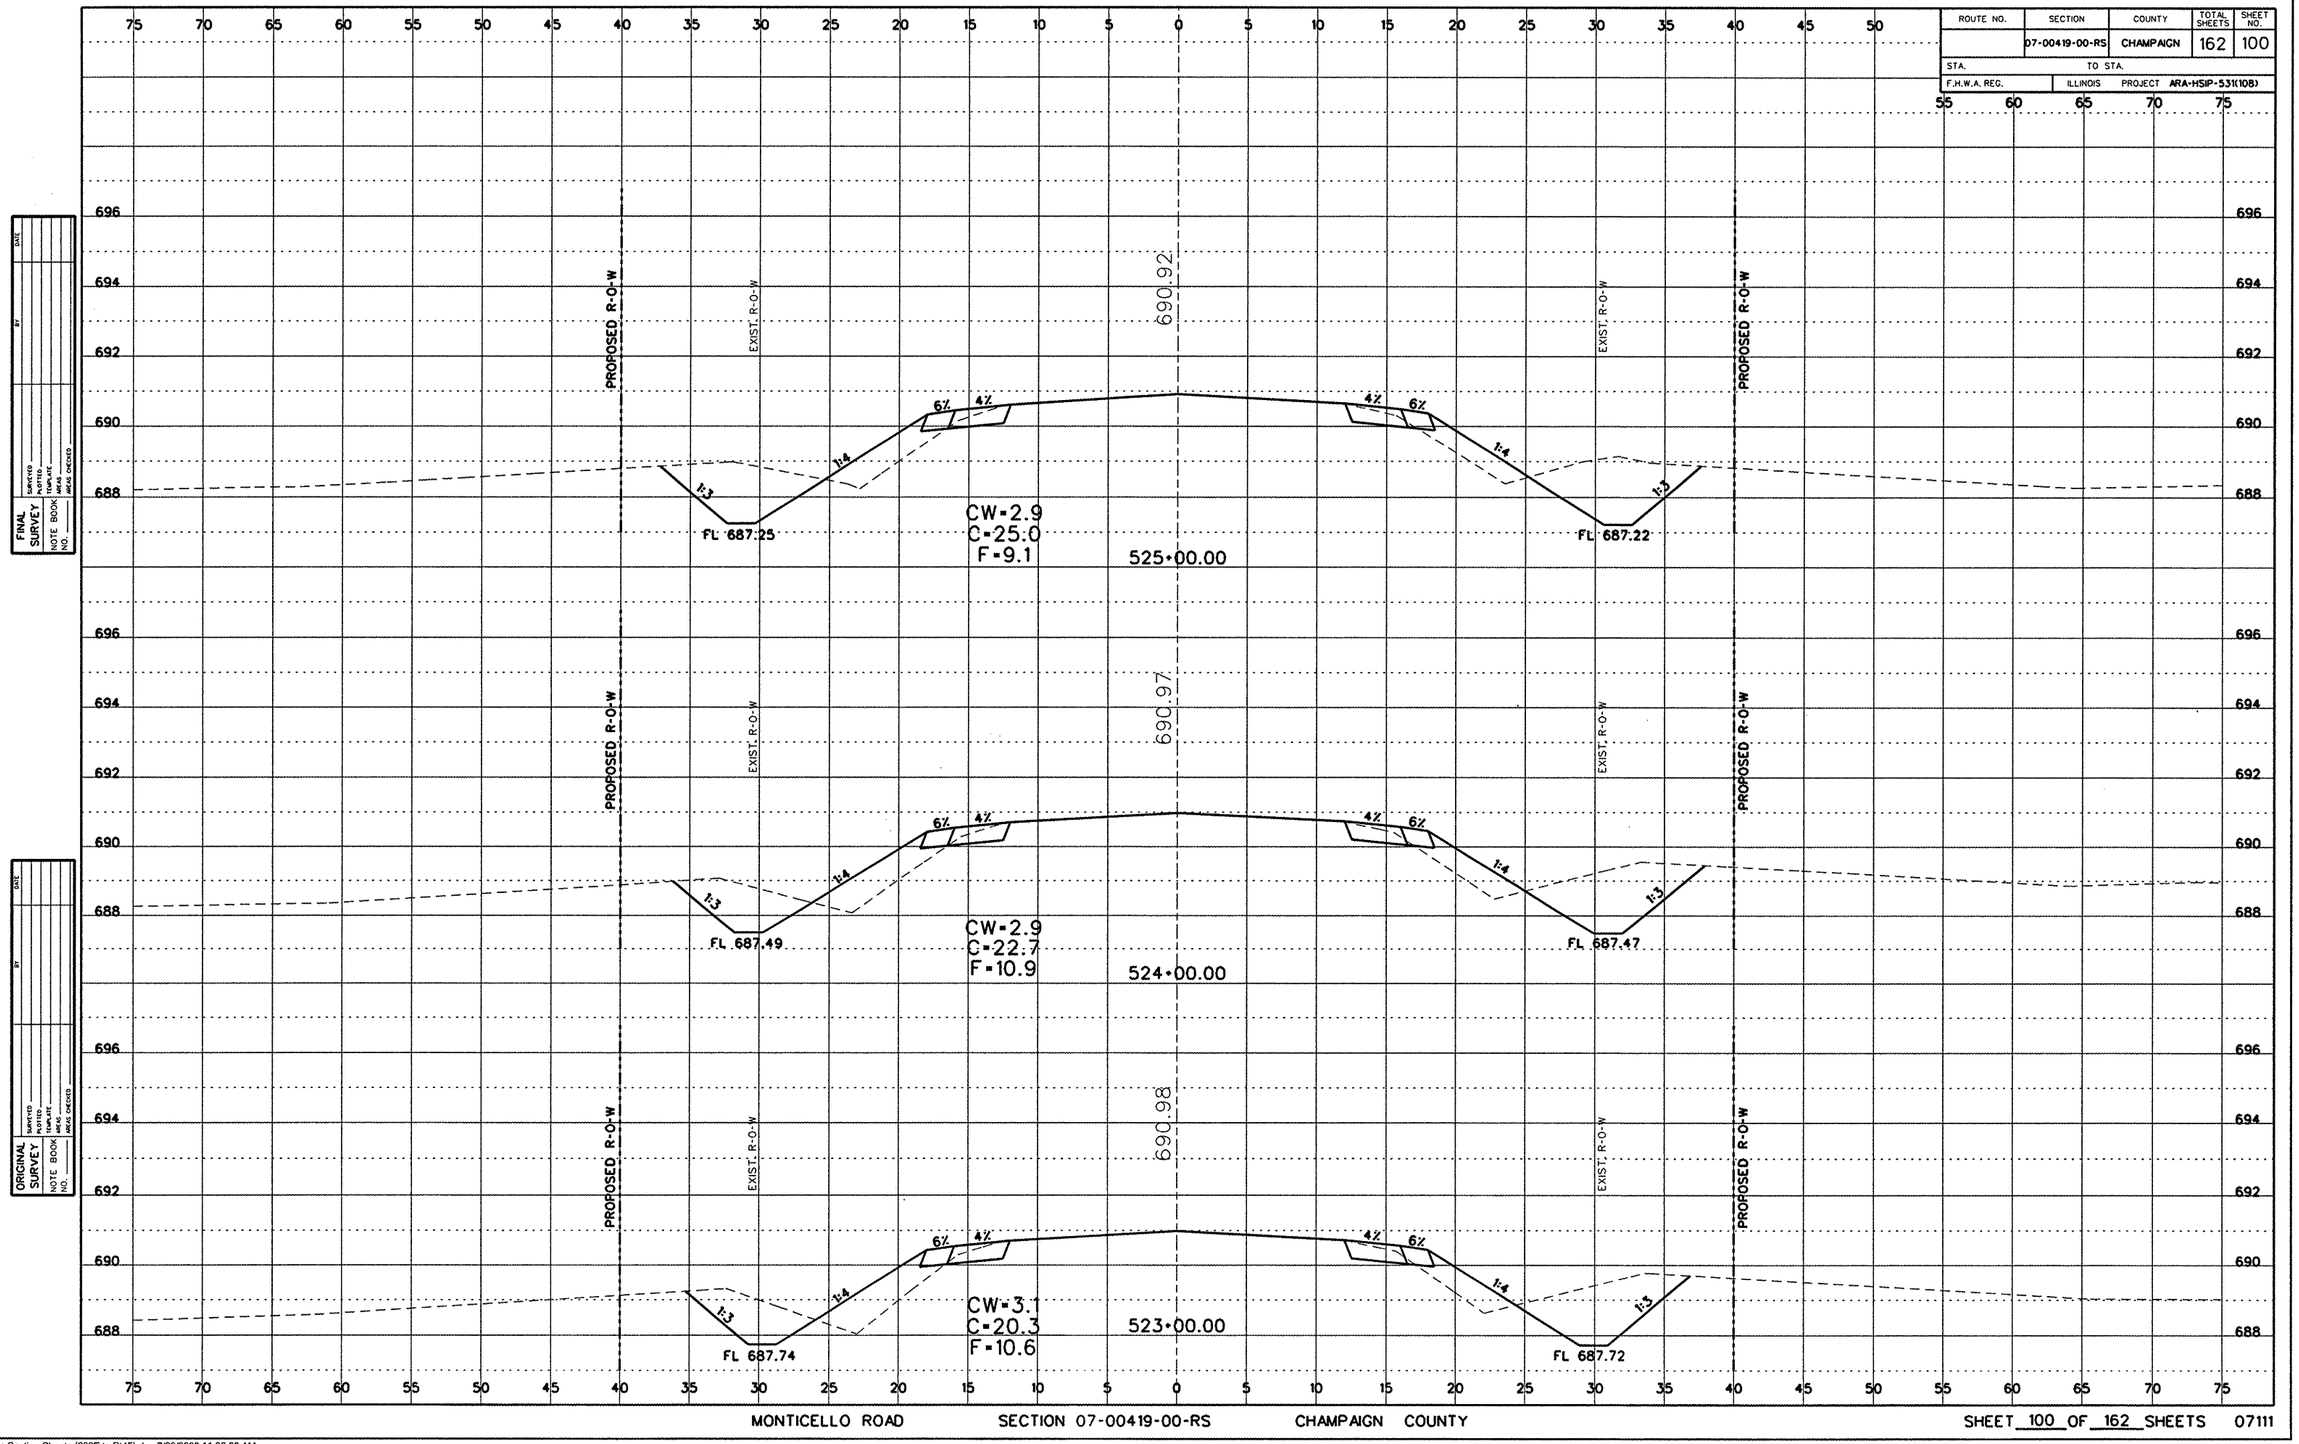

Cross Section Sheets (600E to Rt45).dgn 7/20/2009 11:35:50 AM