CONTRACT NUMBER 91393

ROUTE NO.	SECTION	COUNTY	TOTAL SHEETS	SHEET NO.
	07-00419-00-RS	CHAMPAIGN	162	151

STA. TO STA.

F.H.W.A. REG. ILLINOIS PROJECT ARA-HSIP-531(108)

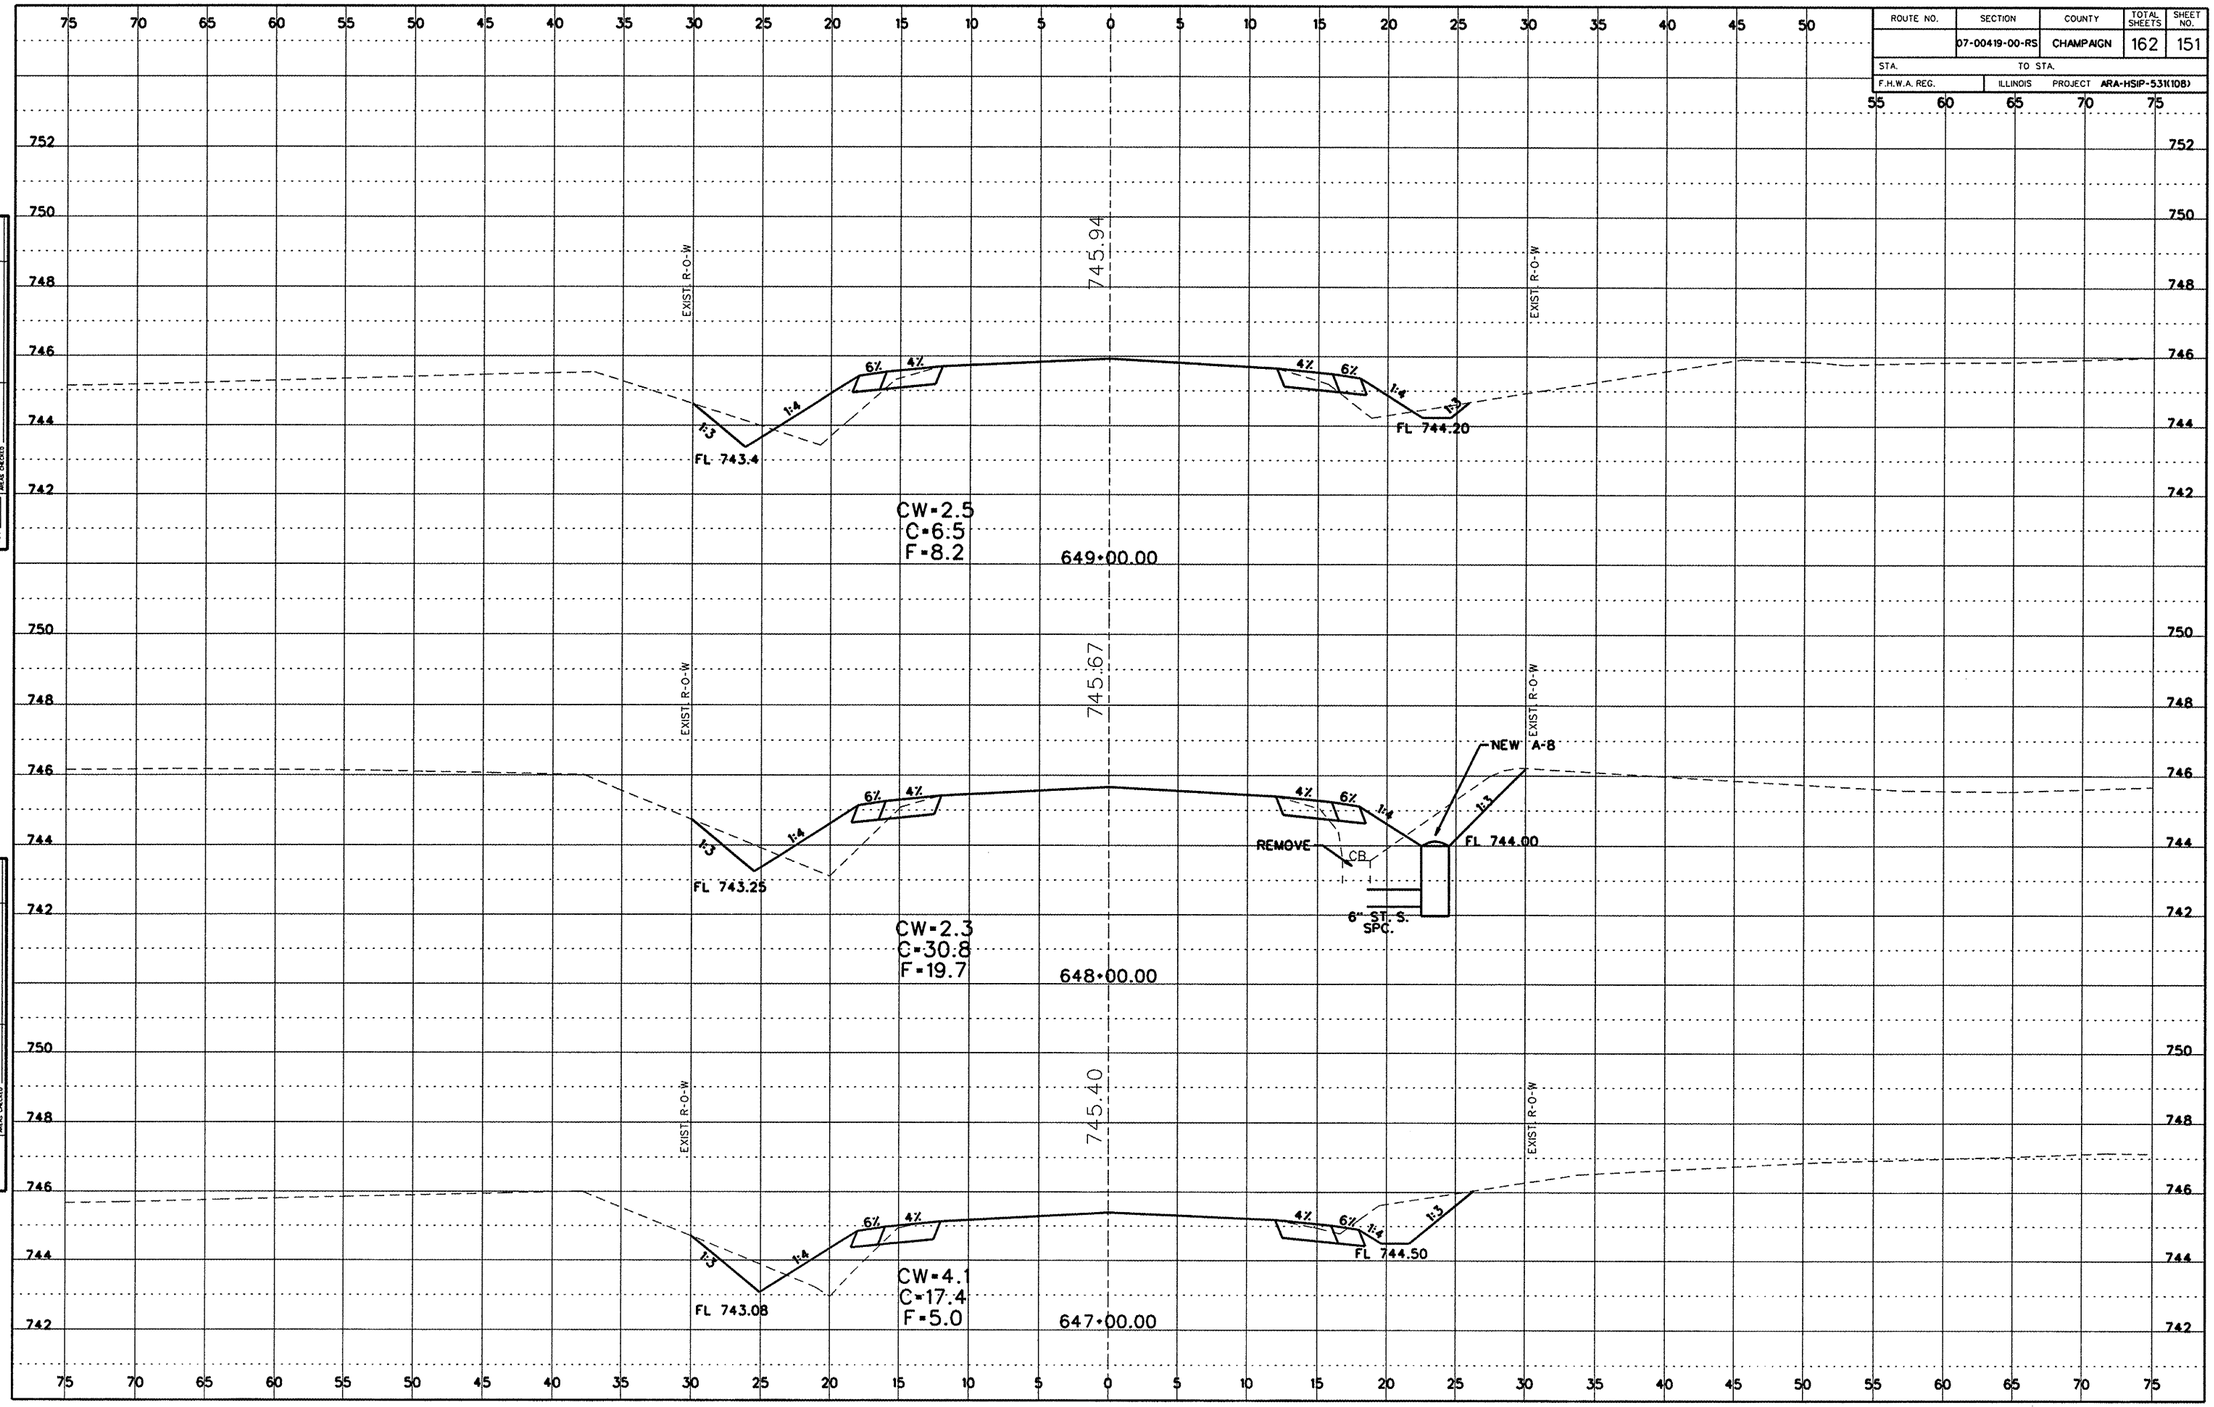

FINAL SURVEY — NOTE BOOK NO. — SURVEYED — PLOTTED — TEMPLATE — AREAS — AREAS CHECKED — BY — DATE

ORIGINAL SURVEY — NOTE BOOK NO. — SURVEYED — PLOTTED — TEMPLATE — AREAS — AREAS CHECKED — BY — DATE

MONTICELLO ROAD SECTION 07-00419-00-RS CHAMPAIGN COUNTY

SHEET 151 OF 162 SHEETS 07111

Cross Section Sheets (600E to Rt45).dgn 8/20/2009 12:53:43 PM