CONTRACT NUMBER 91395

ROUTE NO.	SECTION	COUNTY	TOTAL SHEETS	SHEET NO.
C.H. 22	05-00907-00-BR	CHAMPAIGN	36	20
STA.		TO STA.		
F.H.W.A. REG.	ILLINOIS	PROJECT		

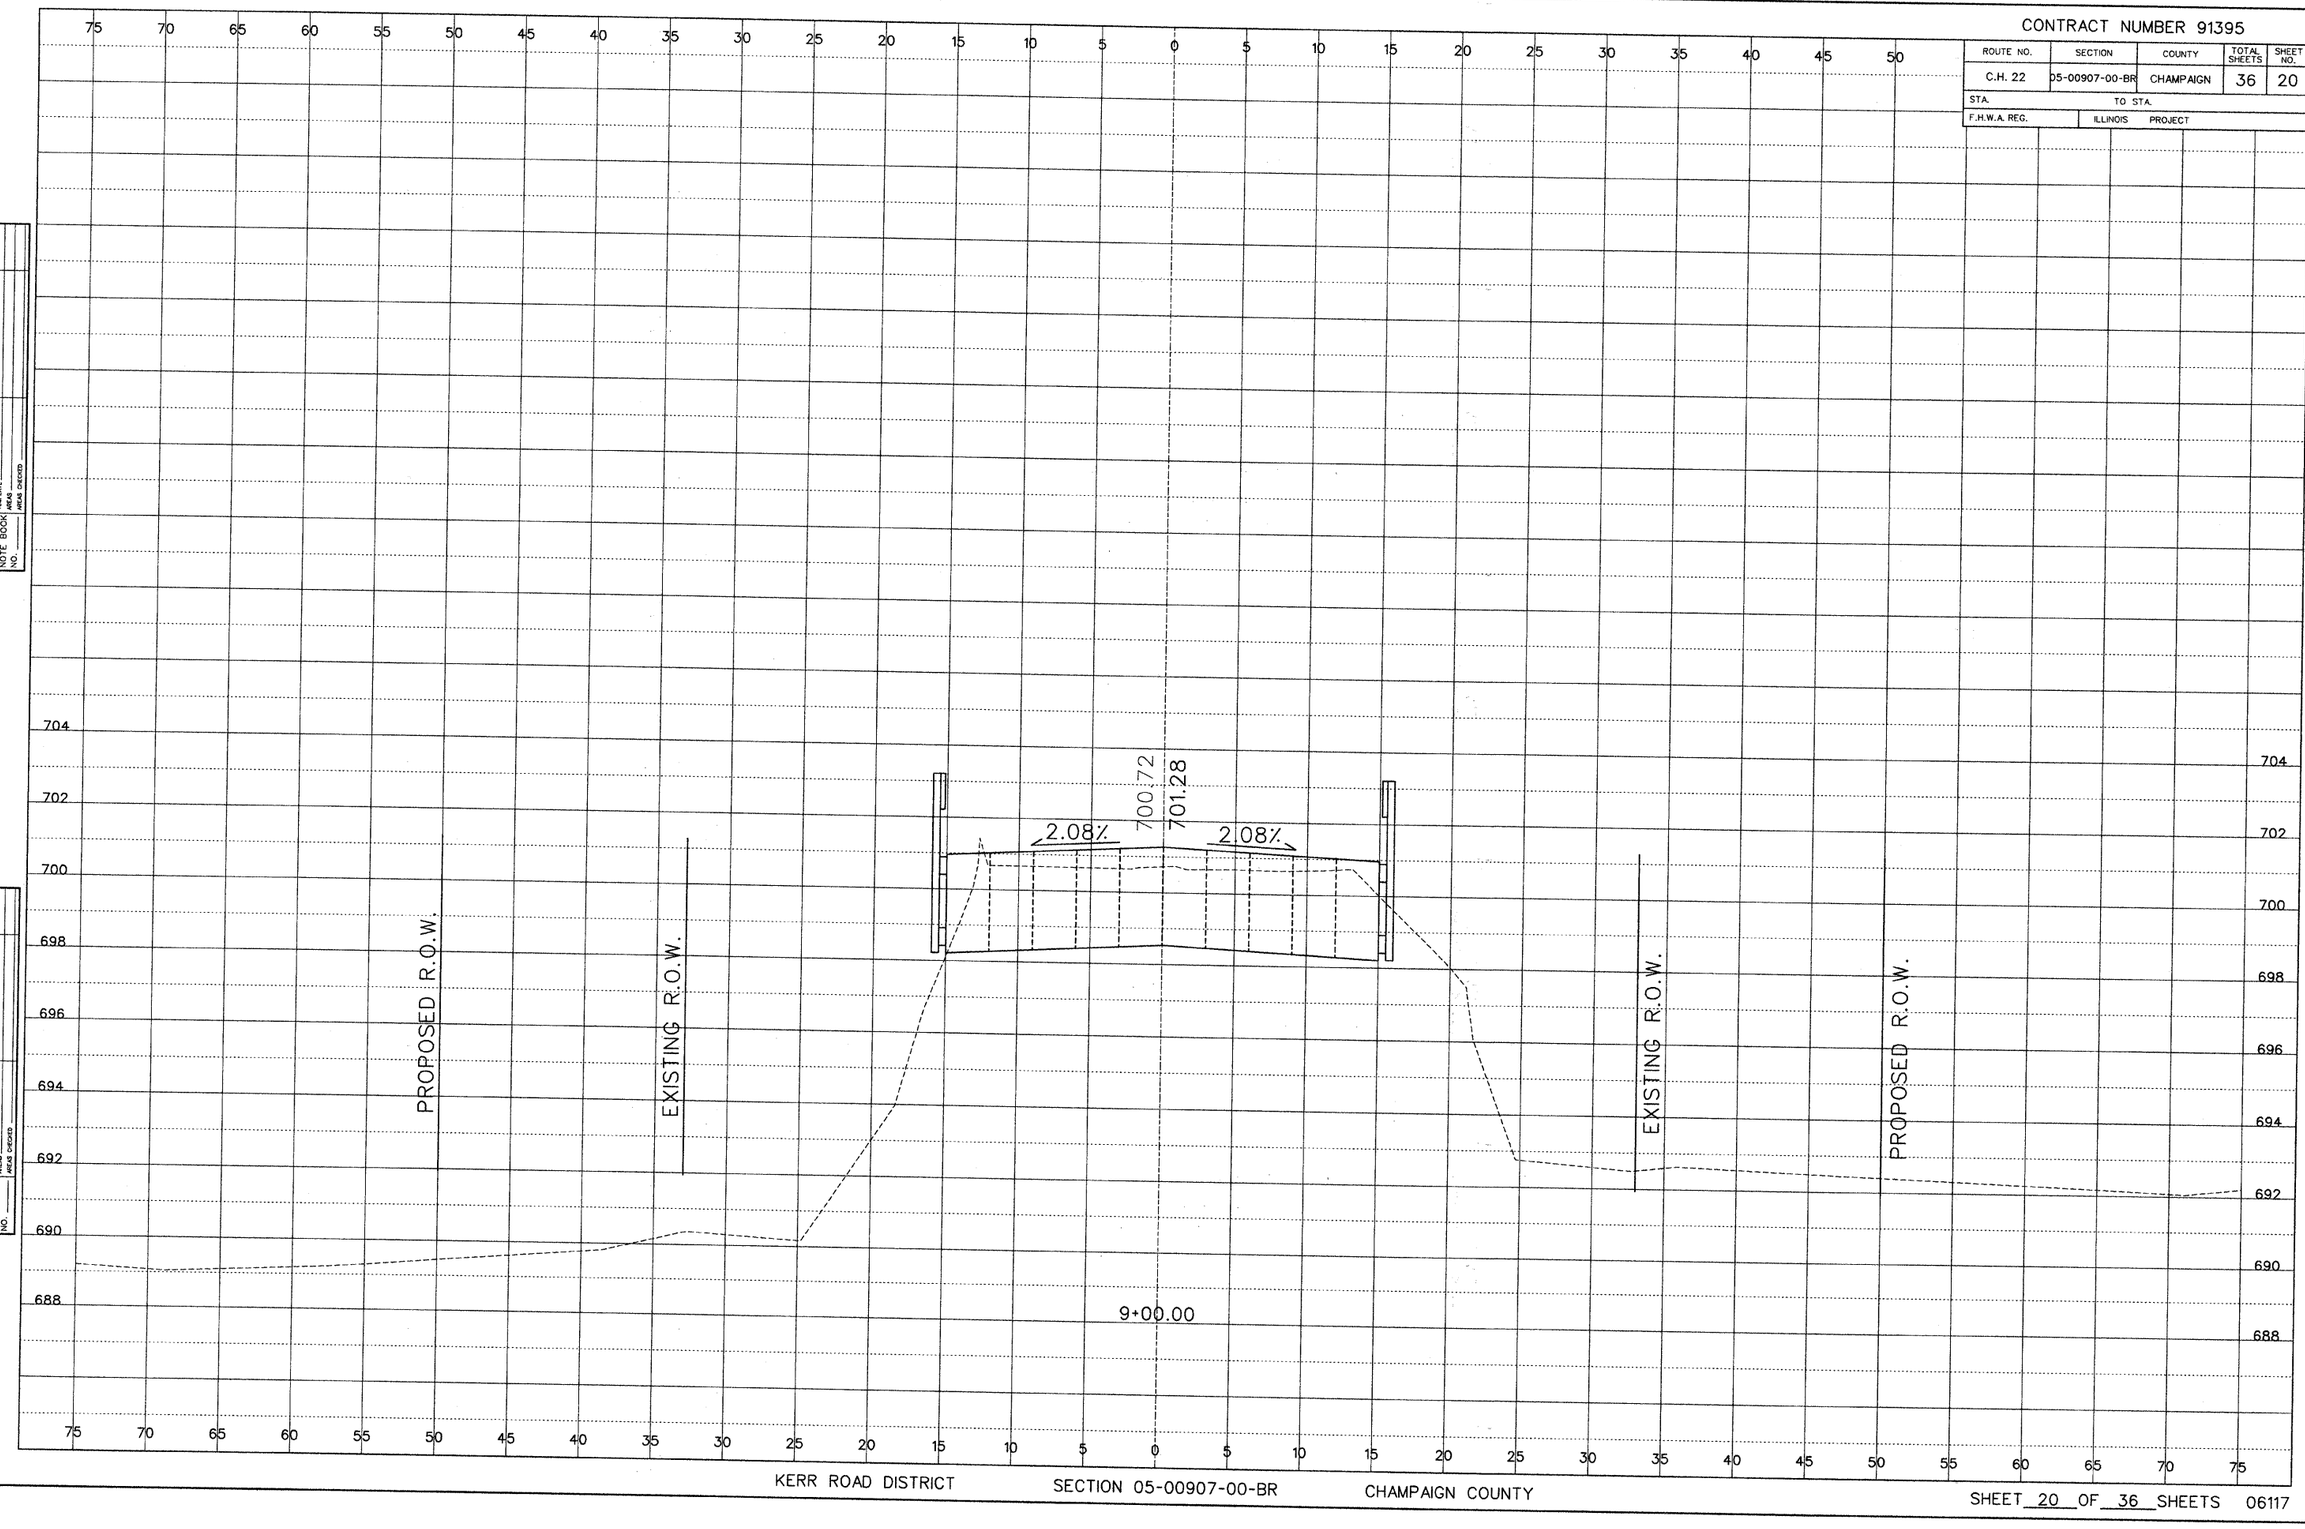

FINAL SURVEY
NOTE BOOK NO.
SURVEYED
PLOTTED
TEMPLATE
AREAS
AREAS CHECKED
BY
DATE

ORIGINAL SURVEY
NOTE BOOK NO.
SURVEYED
PLOTTED
TEMPLATE
AREAS
AREAS CHECKED
BY
DATE

KERR ROAD DISTRICT SECTION 05-00907-00-BR CHAMPAIGN COUNTY

SHEET 20 OF 36 SHEETS 06117

Cross Section Sheets.dgn 7/2/2009 7:32:14 AM