CONTRACT NUMBER 91395

ROUTE NO.	SECTION	COUNTY	TOTAL SHEETS	SHEET NO.
C.H. 22	05-00907-00-BR	CHAMPAIGN	36	23
STA.	TO STA.			
F.H.W.A. REG.	ILLINOIS	PROJECT		

FINAL SURVEY — NOTE BOOK NO. ___ — SURVEYED — PLOTTED — TEMPLATE — AREAS — AREAS CHECKED — BY — DATE

ORIGINAL SURVEY — NOTE BOOK NO. ___ — SURVEYED — PLOTTED — TEMPLATE — AREAS — AREAS CHECKED — BY — DATE

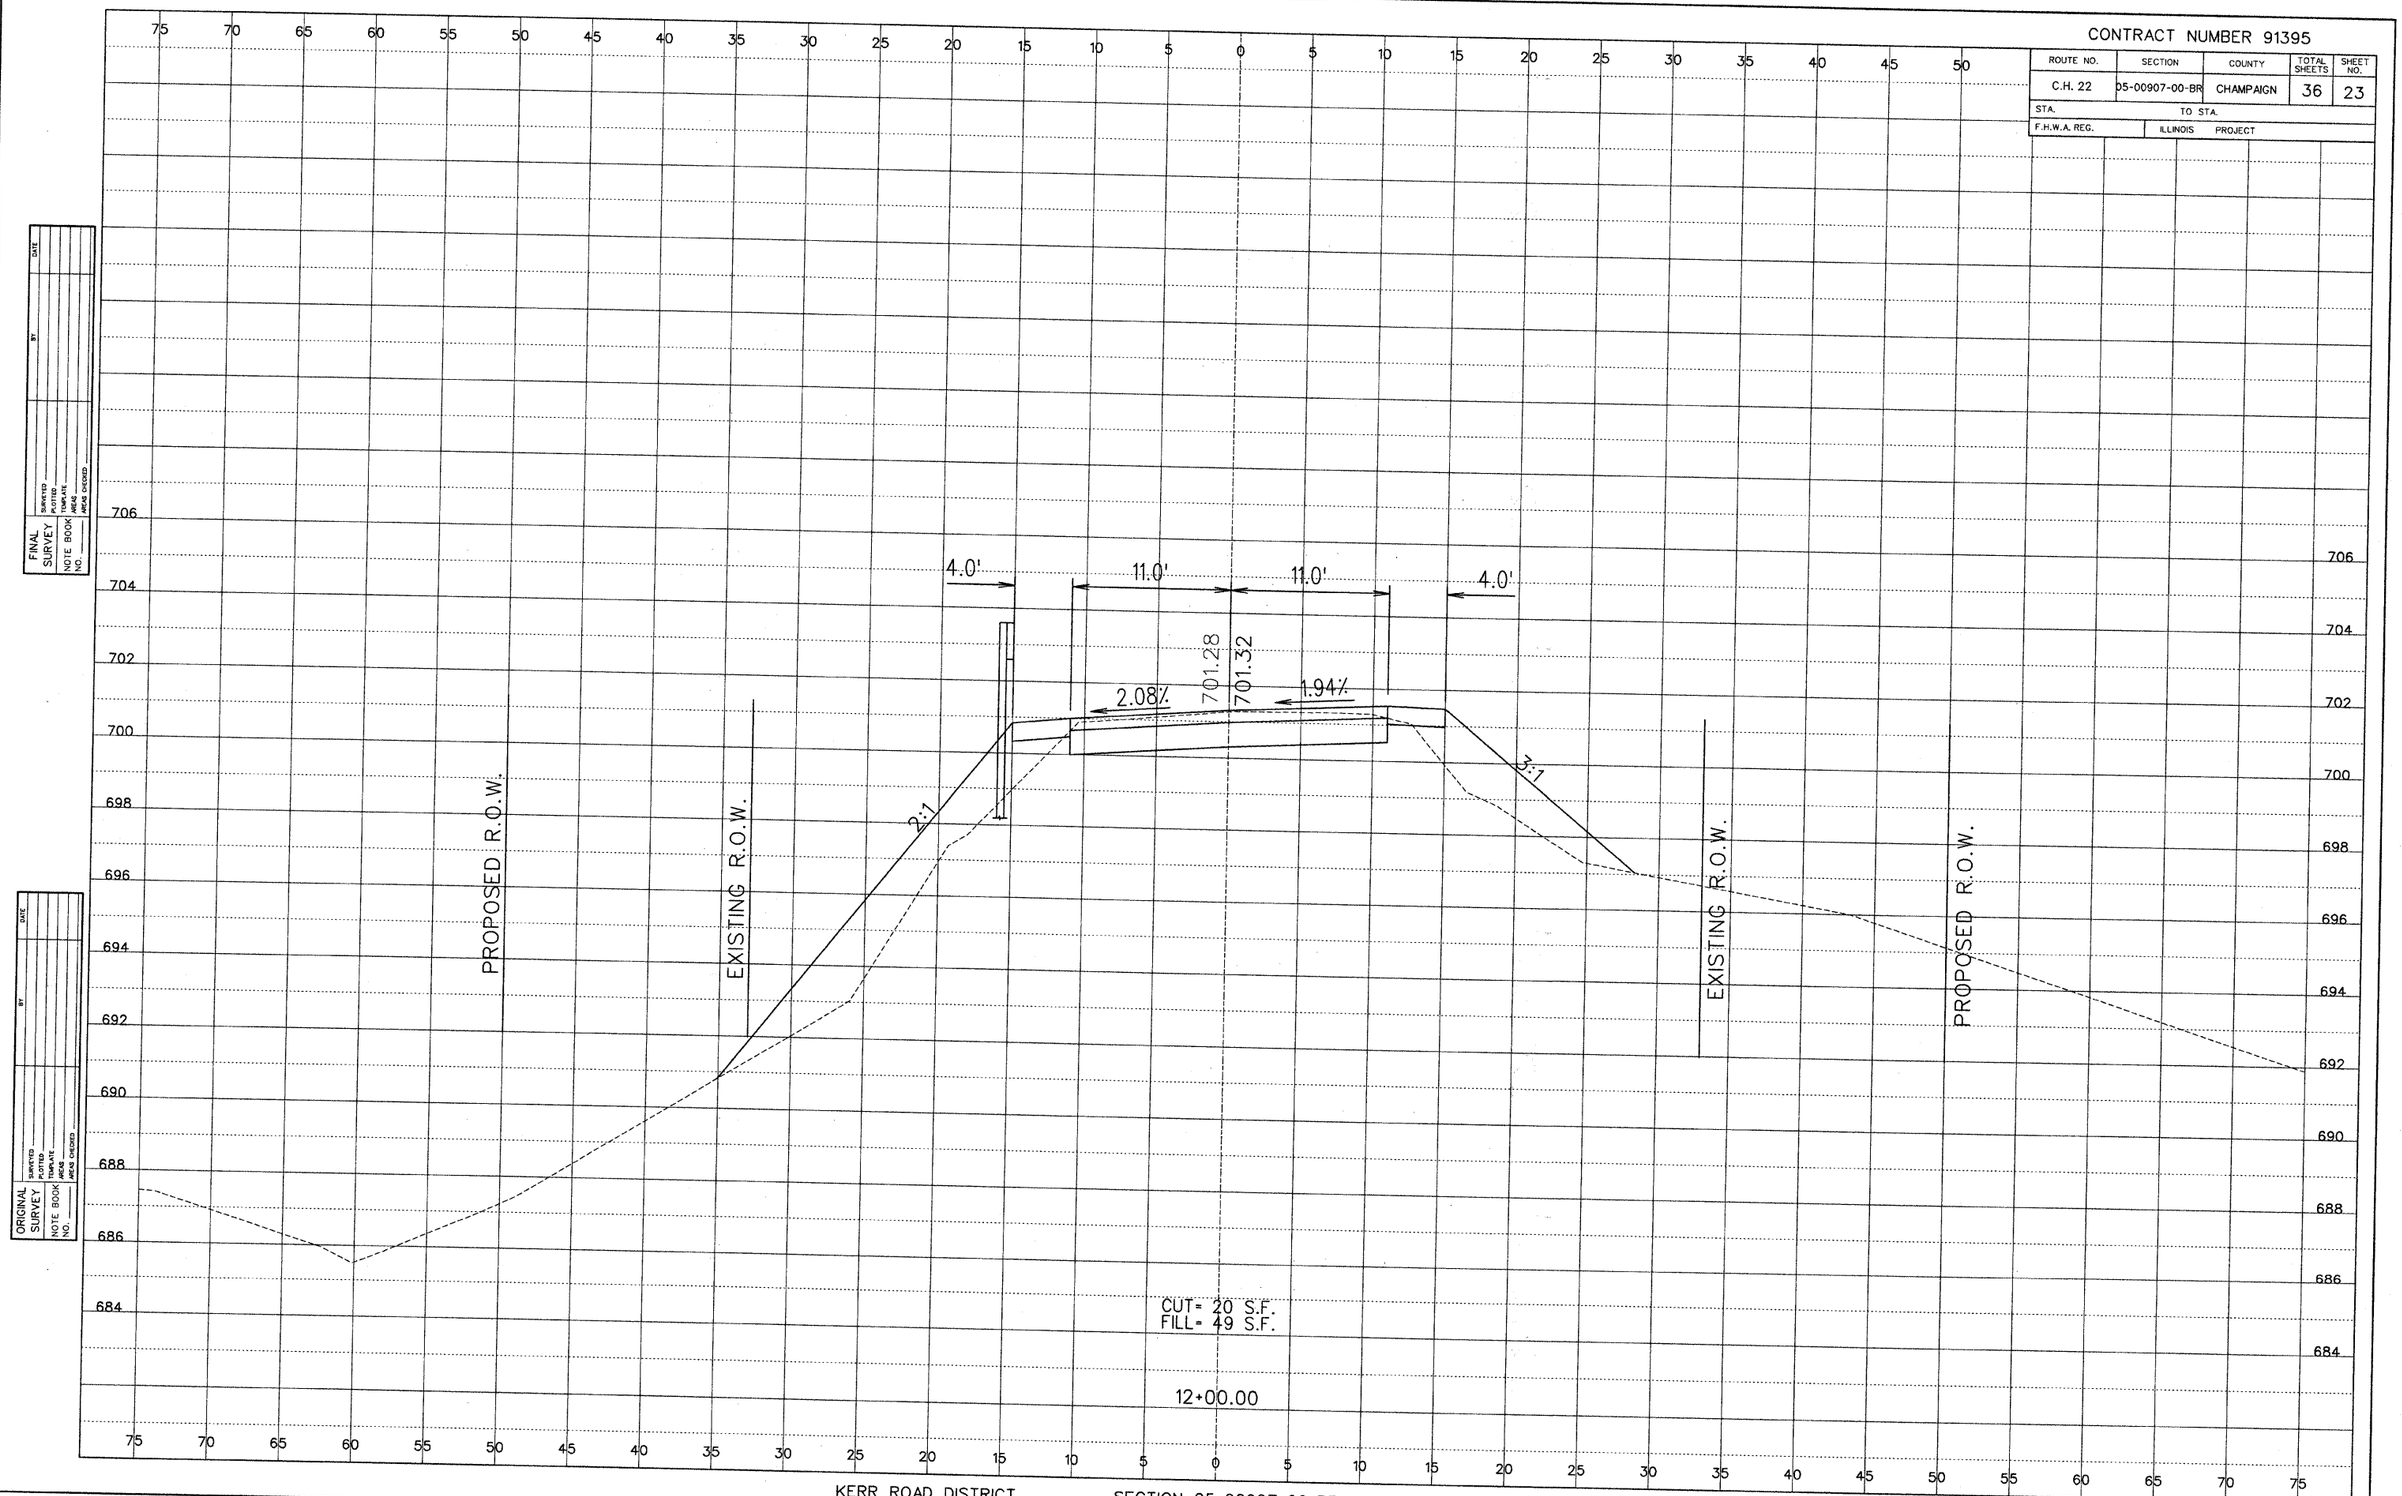

CUT = 20 S.F.
FILL = 49 S.F.

12+00.00

KERR ROAD DISTRICT — SECTION 05-00907-00-BR — CHAMPAIGN COUNTY

SHEET 23 OF 36 SHEETS 06117

Cross Section Sheets.dgn 7/2/2009 7:32:20 AM