CONTRACT NUMBER 91395

| ROUTE NO. | SECTION | COUNTY | TOTAL SHEETS | SHEET NO. |
|---|---|---|---|---|
| C.H. 22 | 05-00907-00-BR | CHAMPAIGN | 36 | 25 |
| STA. | TO STA. | | | |
| F.H.W.A. REG. | ILLINOIS PROJECT | | | |

FINAL SURVEY — NOTE BOOK NO. ____ — SURVEYED — PLOTTED — TEMPLATE — AREAS — AREAS CHECKED — BY — DATE

ORIGINAL SURVEY — NOTE BOOK NO. ____ — SURVEYED — PLOTTED — TEMPLATE — AREAS — AREAS CHECKED — BY — DATE




CUT= 19 S.F.
FILL= 51 S.F.

12+50.00

KERR ROAD DISTRICT SECTION 05-00907-00-BR CHAMPAIGN COUNTY

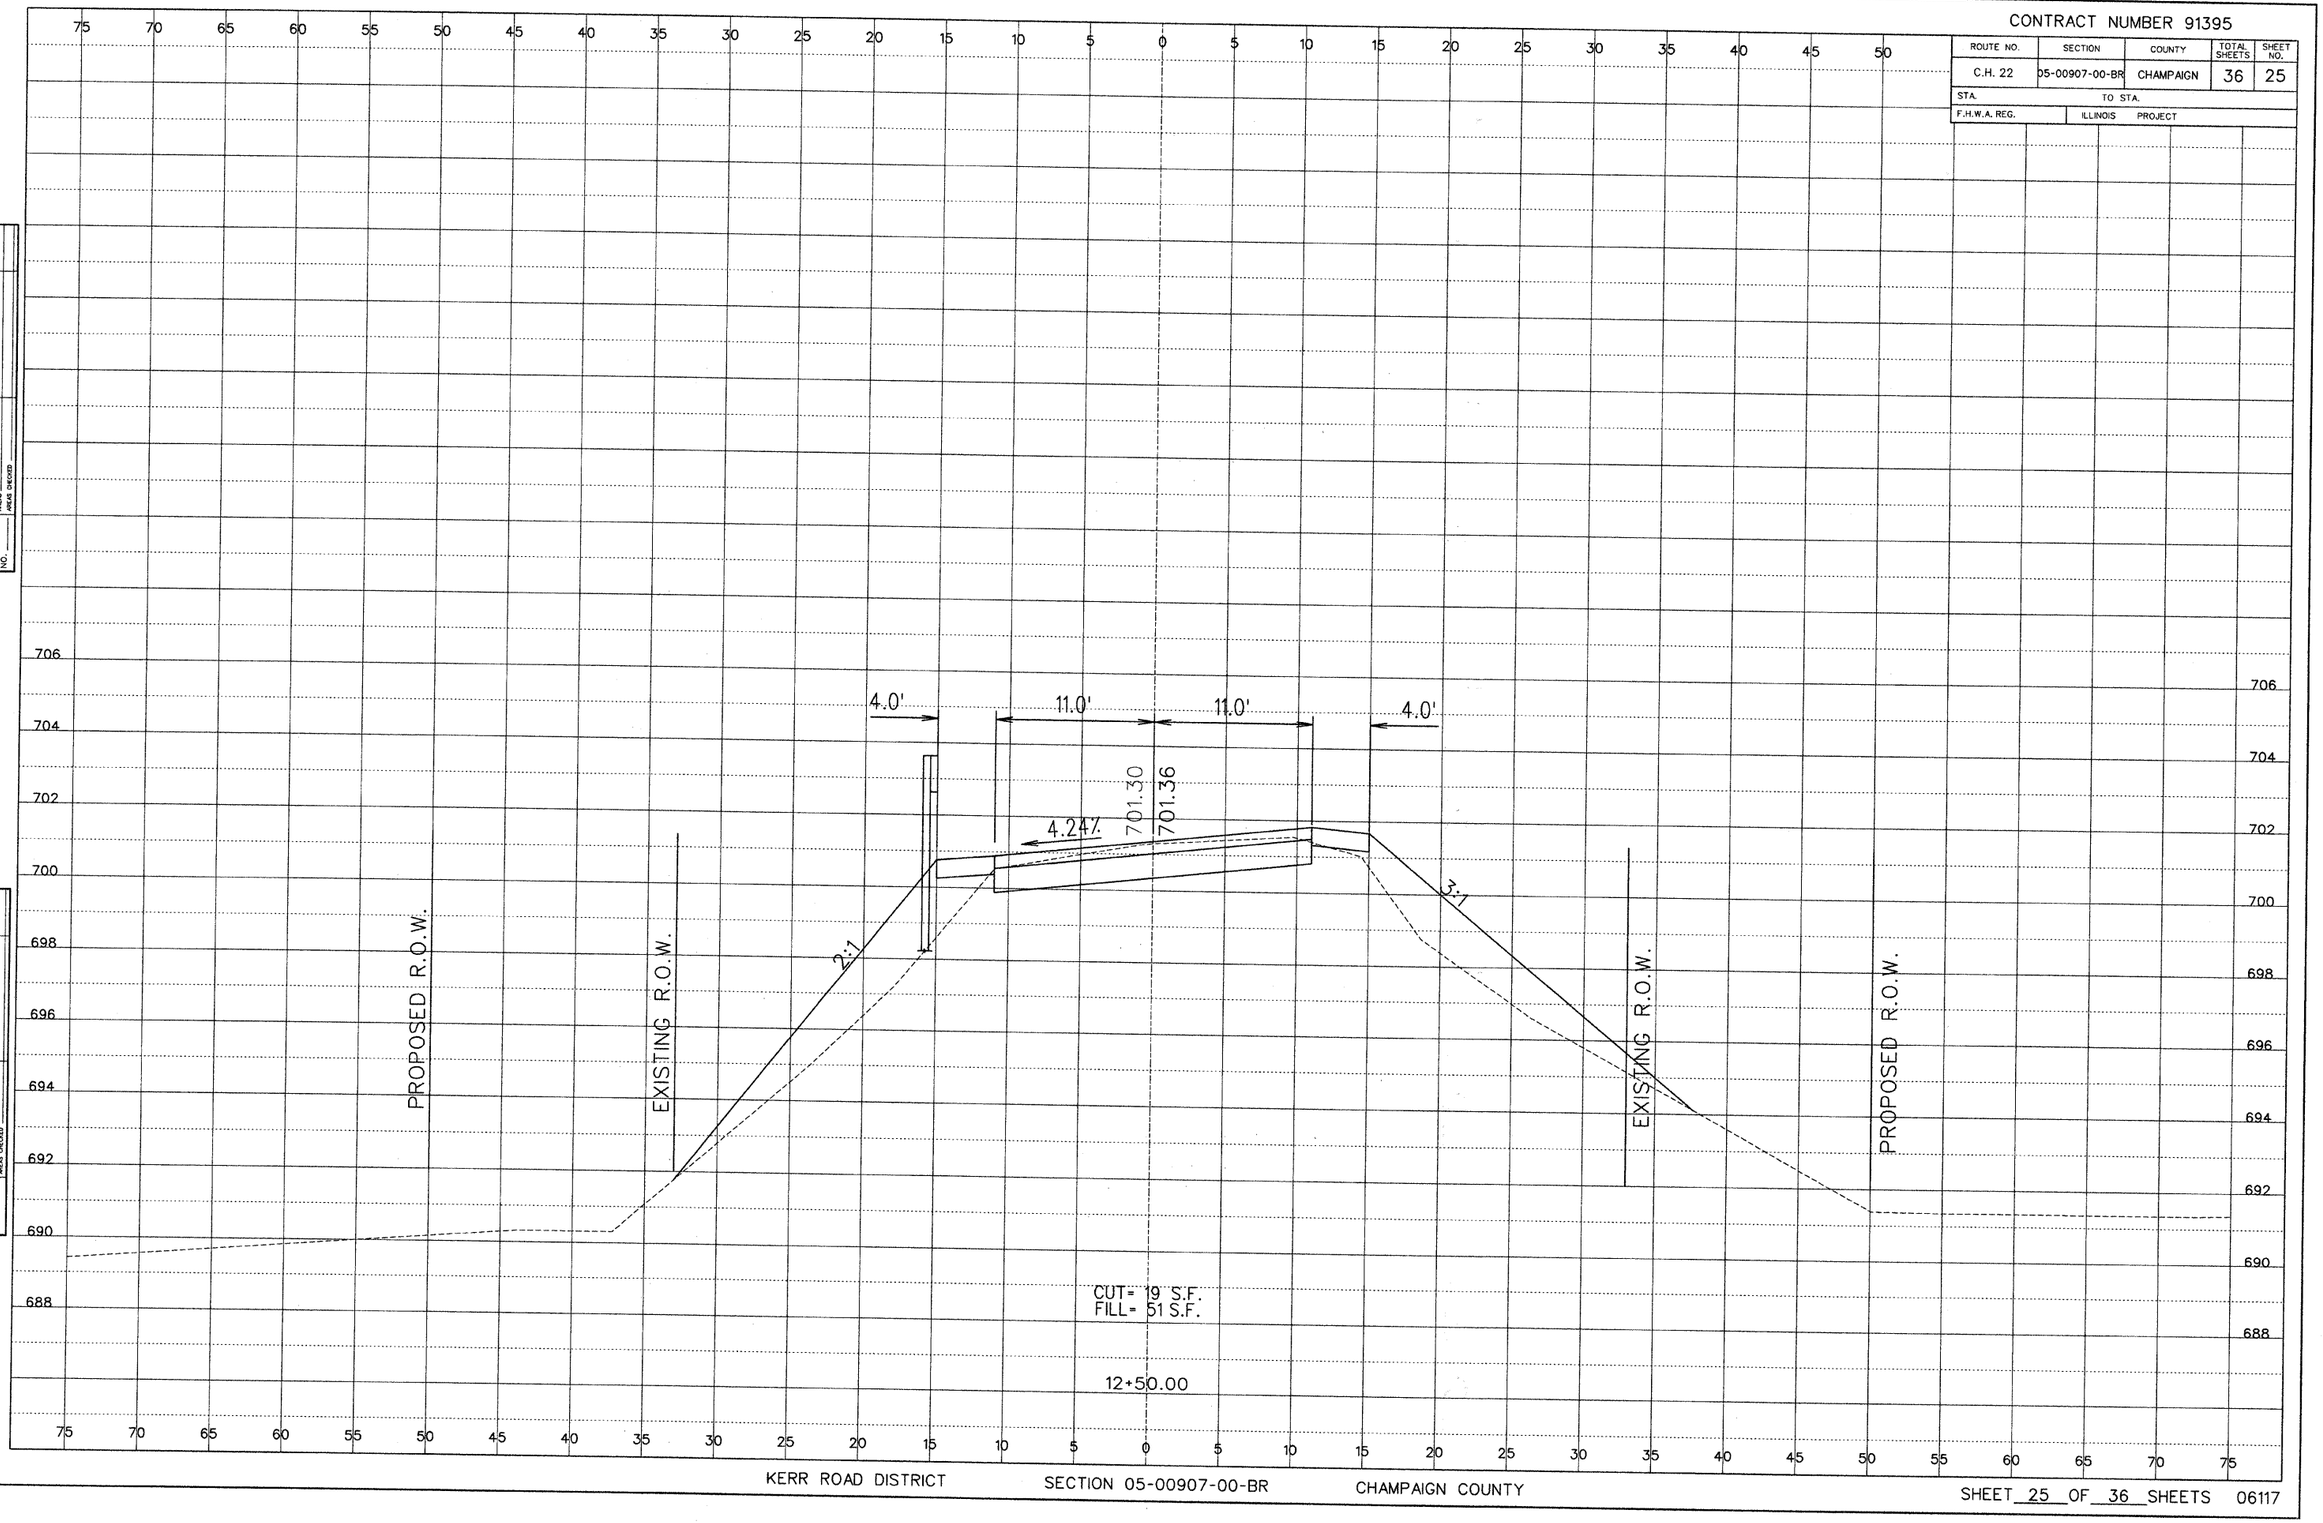

Cross Section Sheets.dgn 7/2/2009 7:32:25 AM