CONTRACT NUMBER 91395

ROUTE NO.	SECTION	COUNTY	TOTAL SHEETS	SHEET NO.
C.H. 22	05-00907-00-BR	CHAMPAIGN	36	27
STA.	TO STA.			
F.H.W.A. REG.	ILLINOIS PROJECT			

FINAL SURVEY NOTE BOOK NO. _____ SURVEYED _____ PLOTTED _____ TEMPLATE _____ AREAS _____ AREAS CHECKED _____ BY _____ DATE _____

ORIGINAL SURVEY NOTE BOOK NO. _____ SURVEYED _____ PLOTTED _____ TEMPLATE _____ AREAS _____ AREAS CHECKED _____ BY _____ DATE _____

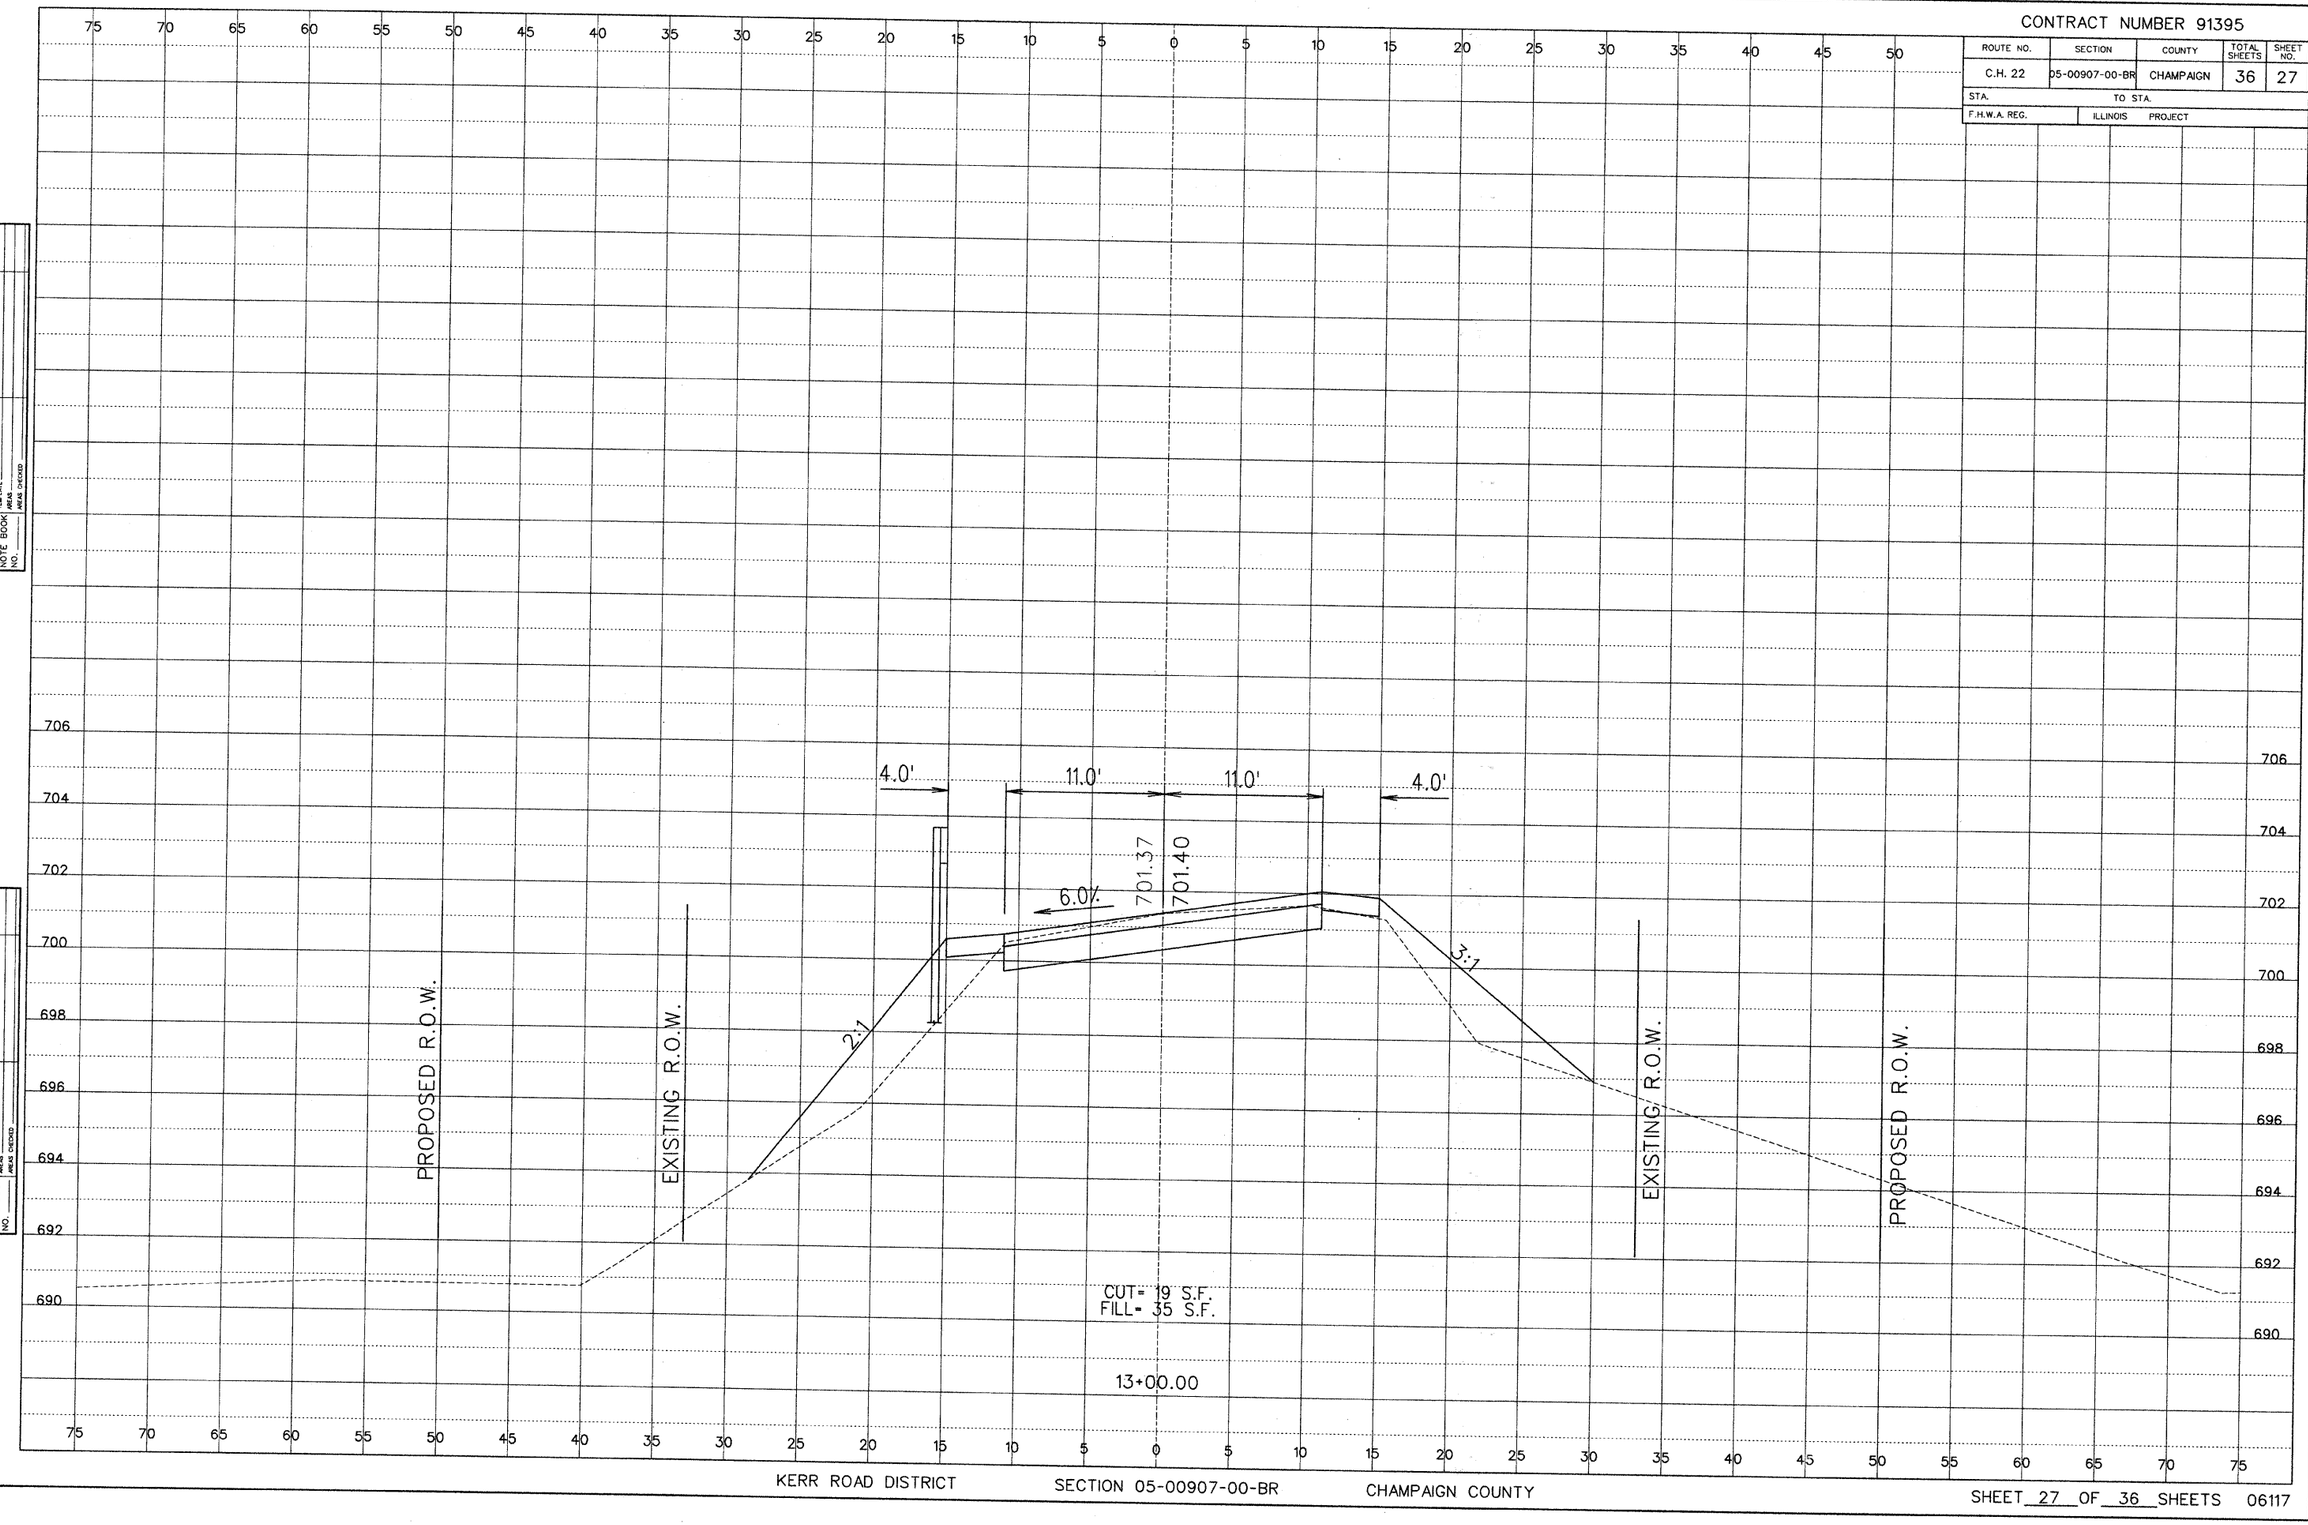

KERR ROAD DISTRICT SECTION 05-00907-00-BR CHAMPAIGN COUNTY

SHEET 27 OF 36 SHEETS 06117

Cross Section Sheets.dgn 7/2/2009 7:32:29 AM