CONTRACT NO. 91418

ROUTE NO.	SECTION	COUNTY	TOTAL SHEETS	SHEET NO.
FAU 6982	05-00050-00-RS	VERMILION	42	24
STA.	TO STA.			
F.H.W.A. REG.	ILLINOIS PROJECT	ARA-M-5031(008)		

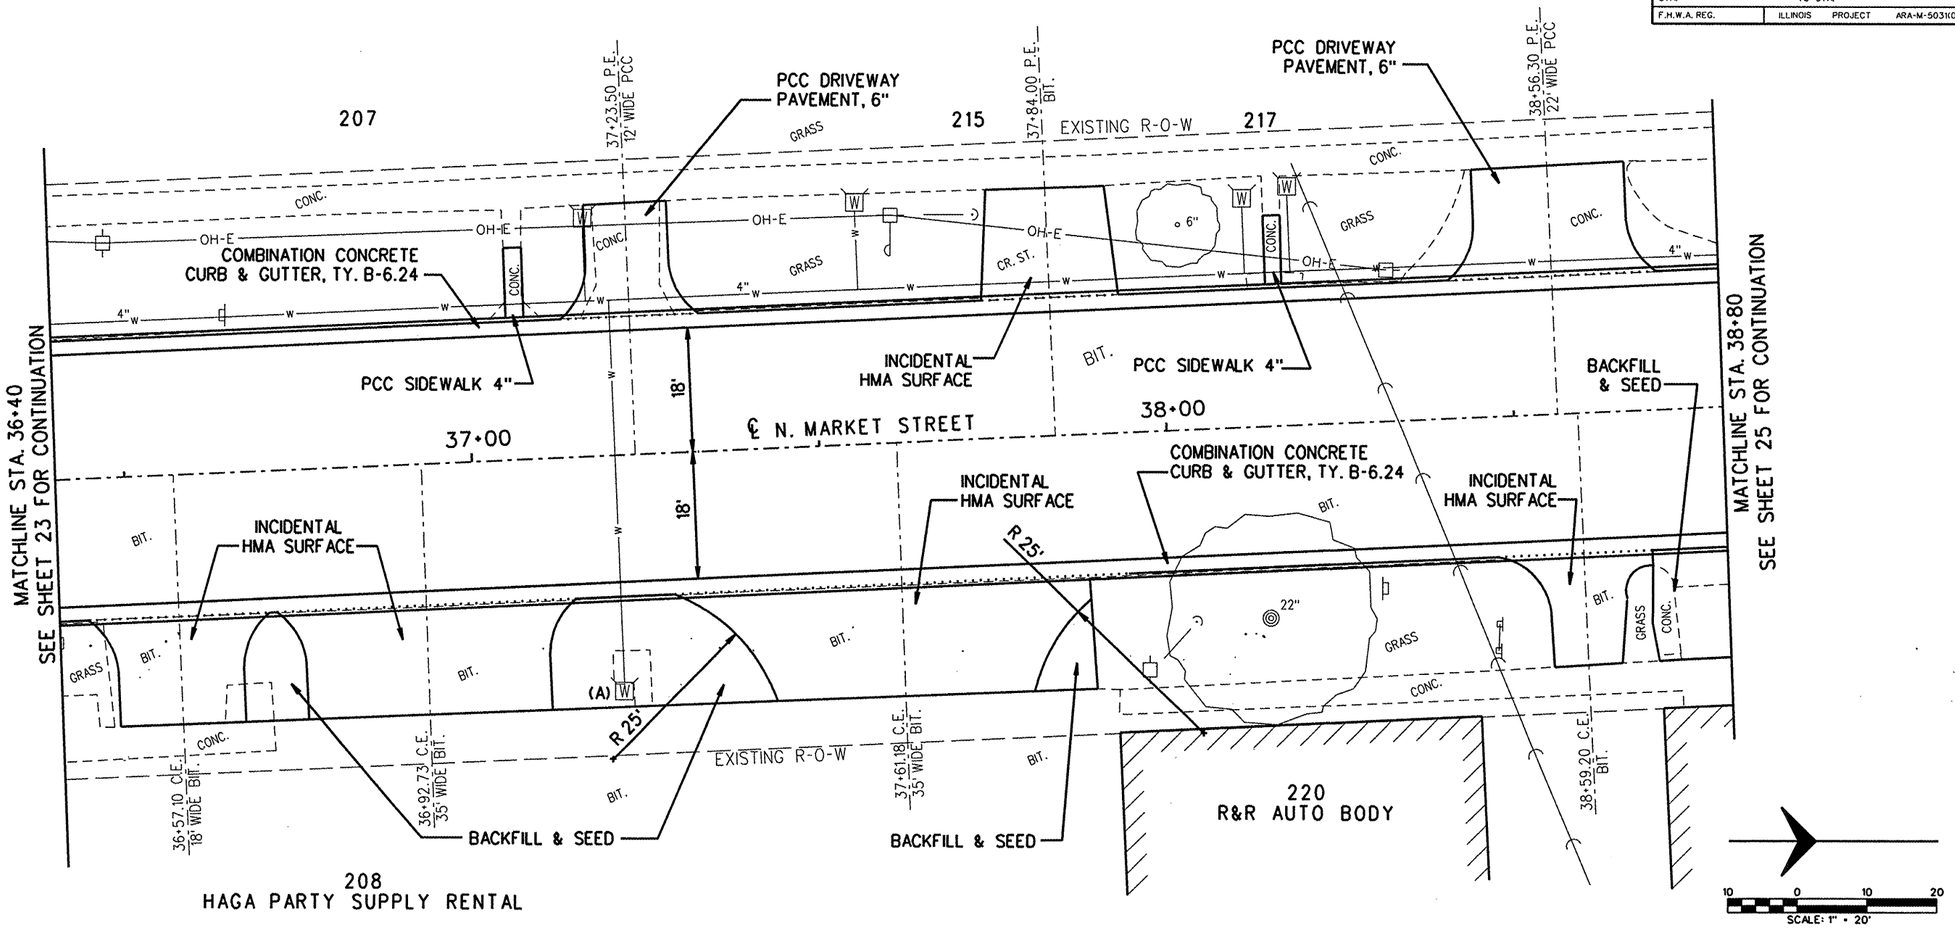

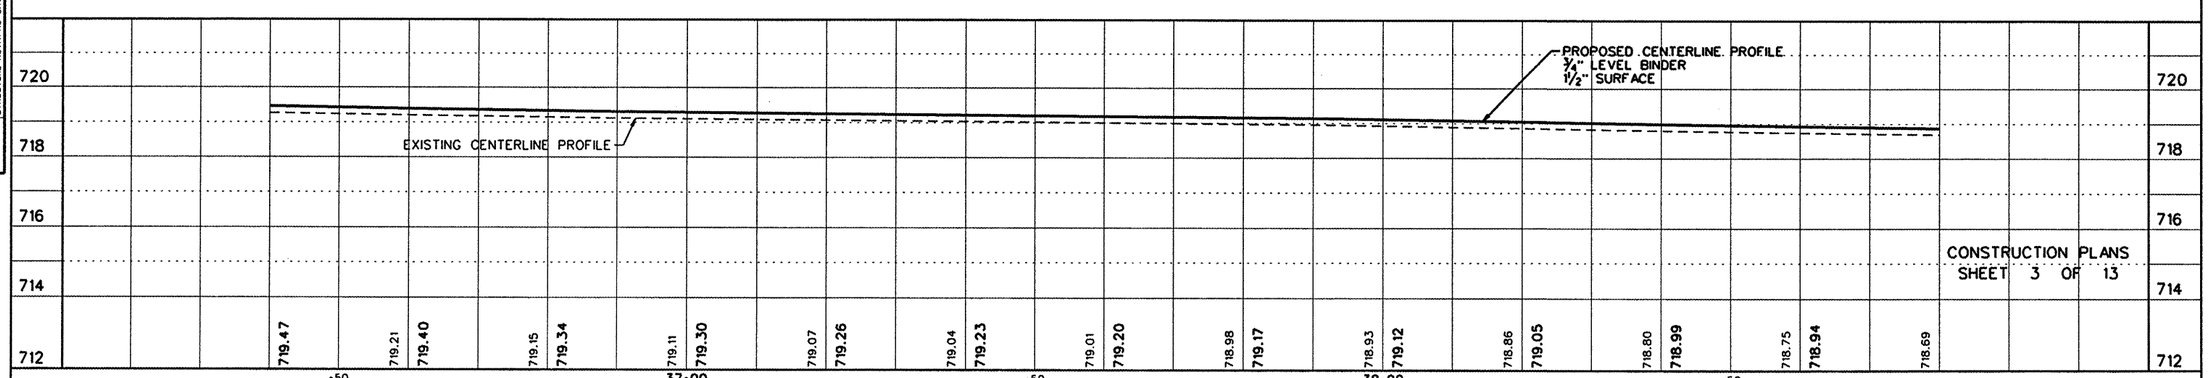

CONSTRUCTION PLANS SHEET 3 OF 13

CITY OF HOOPESTON NORTH MARKET STREET SECTION 05-00050-00-RS VERMILION COUNTY

SHEET 24 OF 42 SHEETS 09072

PLAN: SURVEYED / PLOTTED / ALIGNMENT CHECKED / RT. OF WAY CHECKED — NOTE BOOK NO. — BY — DATE

PROFILE: SURVEYED / PLOTTED / GRADES CHECKED / B.M.s NOTED / STRUCTURE NOTAT'NS CHKD — NOTE BOOK NO. — BY — DATE

09072 PP3.dgn 7/22/2009 4:06:12 PM