ESCA CORPORATION
CIVIL, STRUCTURAL & ENVIRONMENTAL ENGINEERS

FINAL SURVEY	SURVEYED	BY	DATE
	PLOTTED		
NOTE BOOK	TEMPLATE		
NO.	AREAS		
	AREAS CHECKED		

ORIGINAL SURVEY	SURVEYED	BY	DATE
	PLOTTED		
NOTE BOOK	TEMPLATE		
NO.	AREAS		
	AREAS CHECKED		

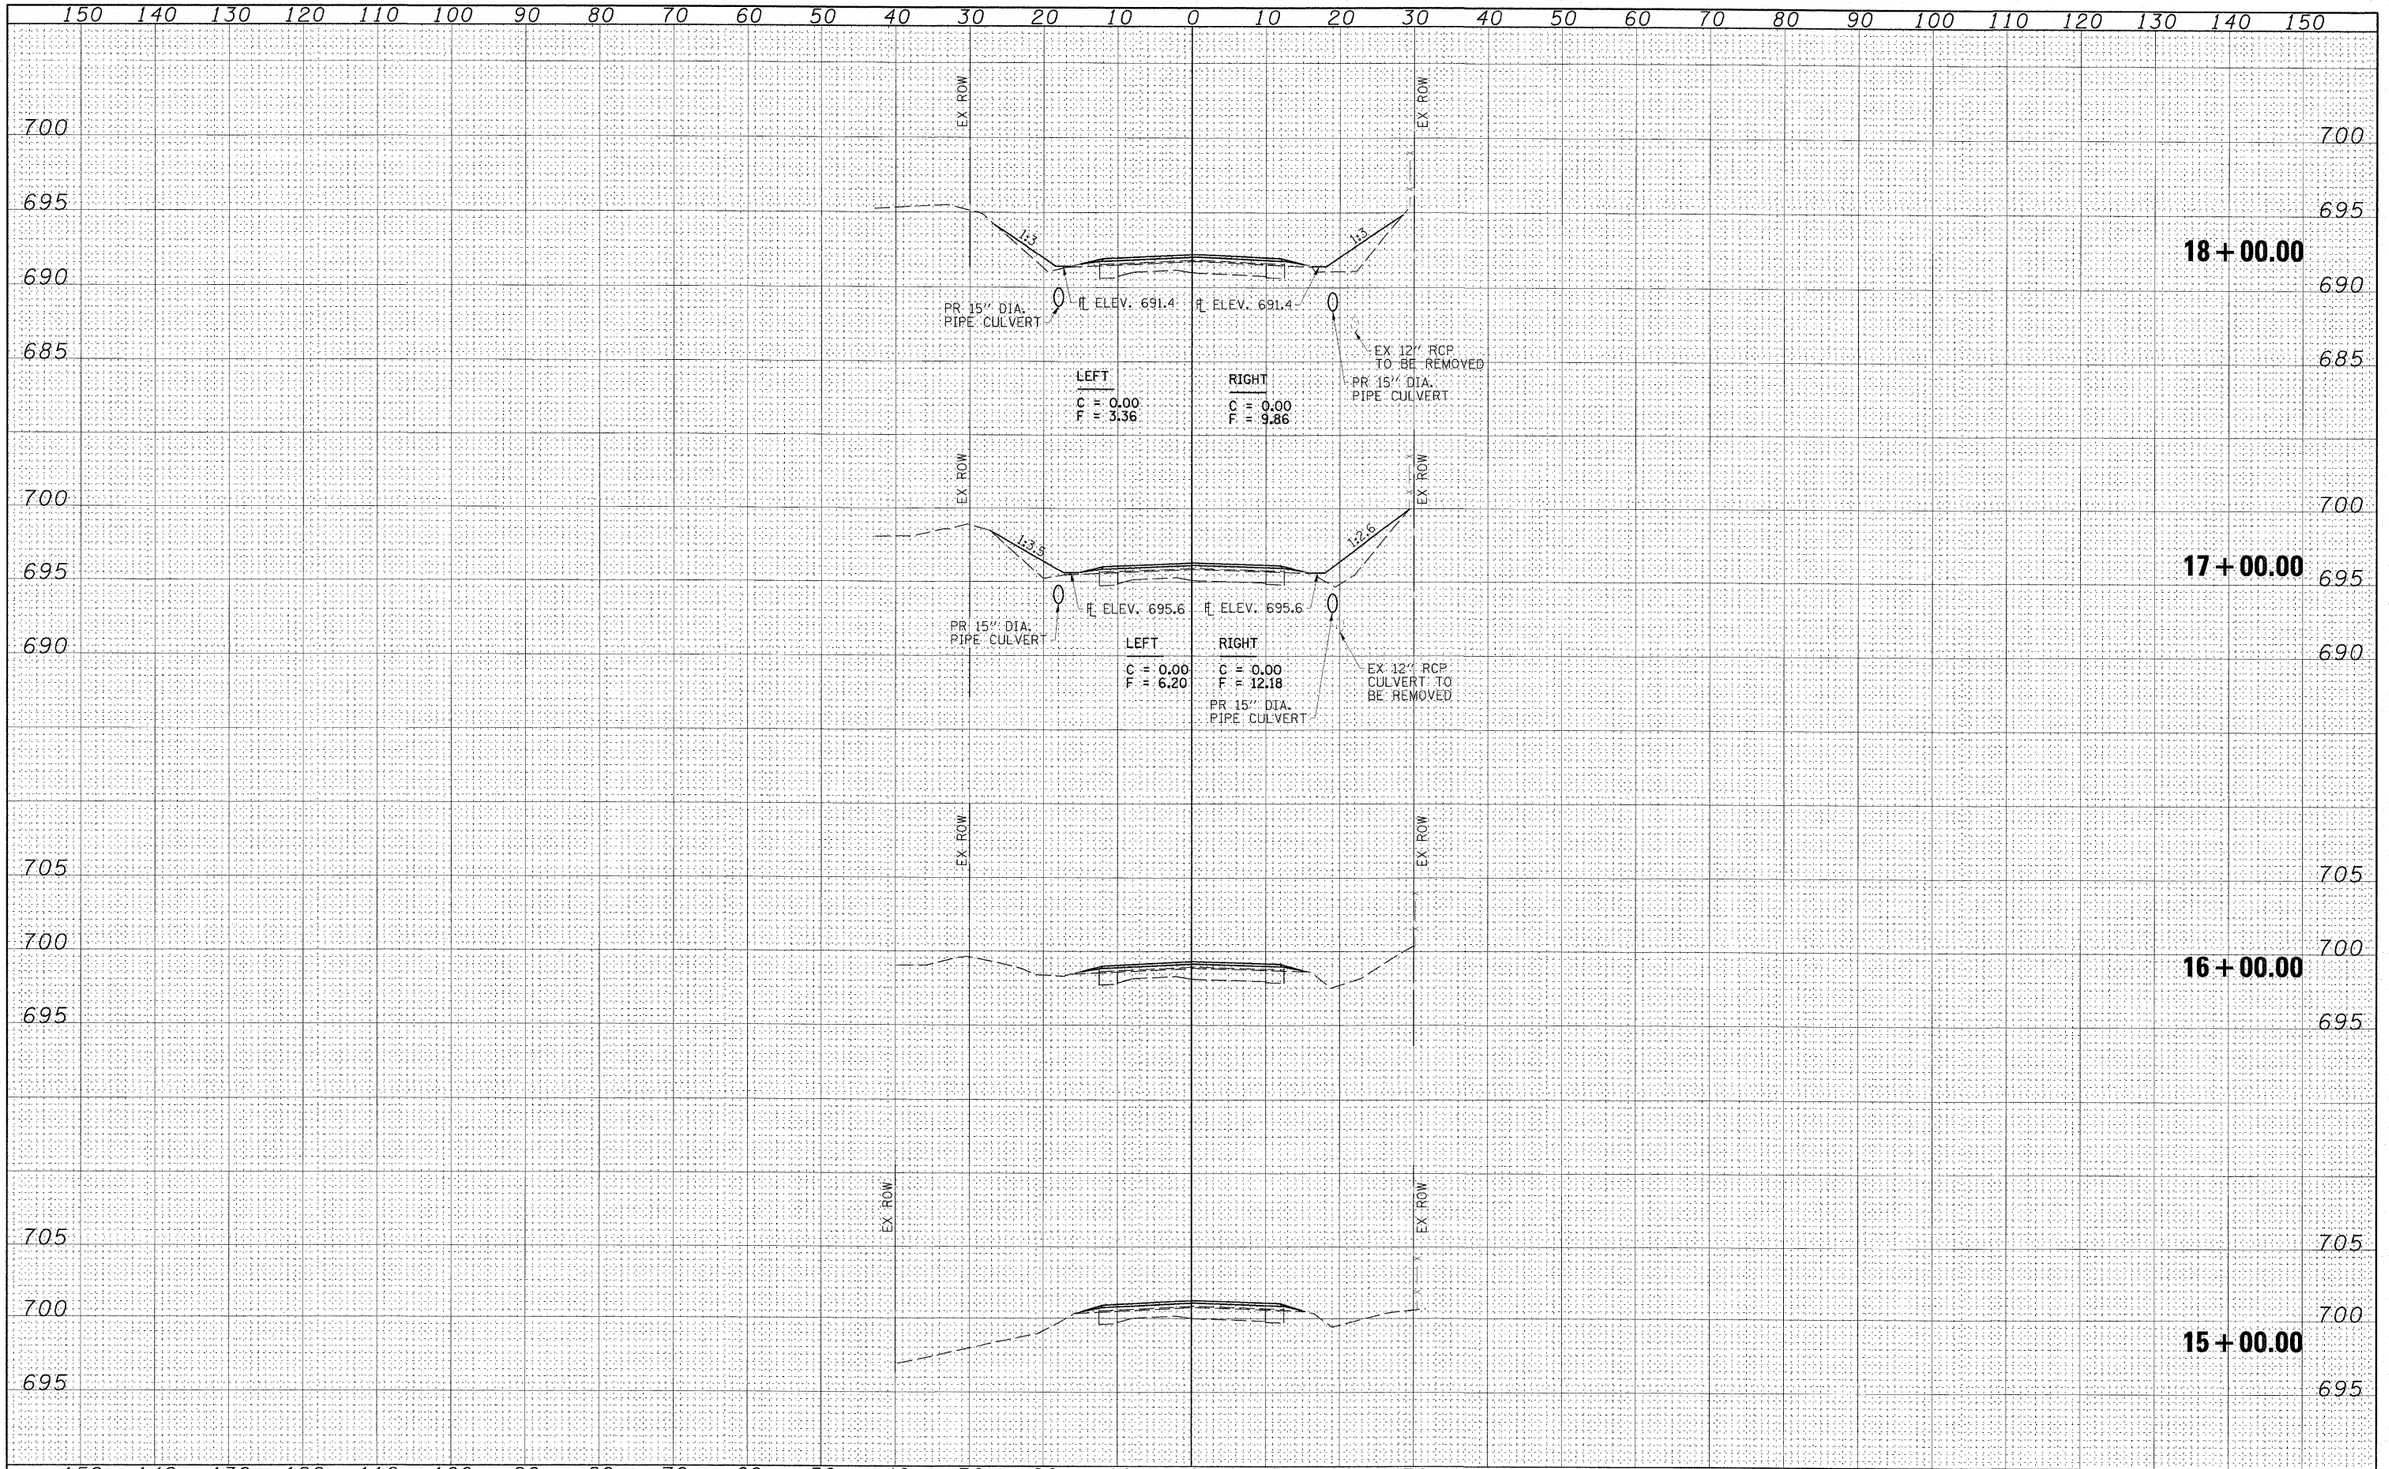

ORIGINAL SURVEY	SURVEYED	BY	DATE
	PLOTTED		
NOTE BOOK	TEMPLATE		
NO.	AREAS		
	AREAS CHECKED		

FILE NAME = Z4402X01.dgn	USER NAME = HAS	DESIGNED - ELH	REVISED -
		DRAWN - RJT	REVISED -
	PLOT SCALE = 10.0733 ' / IN.	CHECKED - ELH	REVISED -
SCALES: (HORIZ) 1"=10' (VERT) 1"=5'	PLOT DATE = 7/13/2009 2:29:09 PM	DATE - 04/03/09	REVISED -

STATE OF ILLINOIS
DEPARTMENT OF TRANSPORTATION

SHADY REST ROAD CROSS SECTIONS

SCALE: AS SHOWN | SHEET NO. 4 OF 27 SHEETS | STA. 15+00.00 TO STA. 18+00.00

F.A.S. RTE.	SECTION	COUNTY	TOTAL SHEETS	SHEET NO.
535	08-00115-01-RS	PIATT	53	30
		CONTRACT NO. 91421		
FED. ROAD DIST. NO. ℄	ILLINOIS	FED. AID PROJECT		