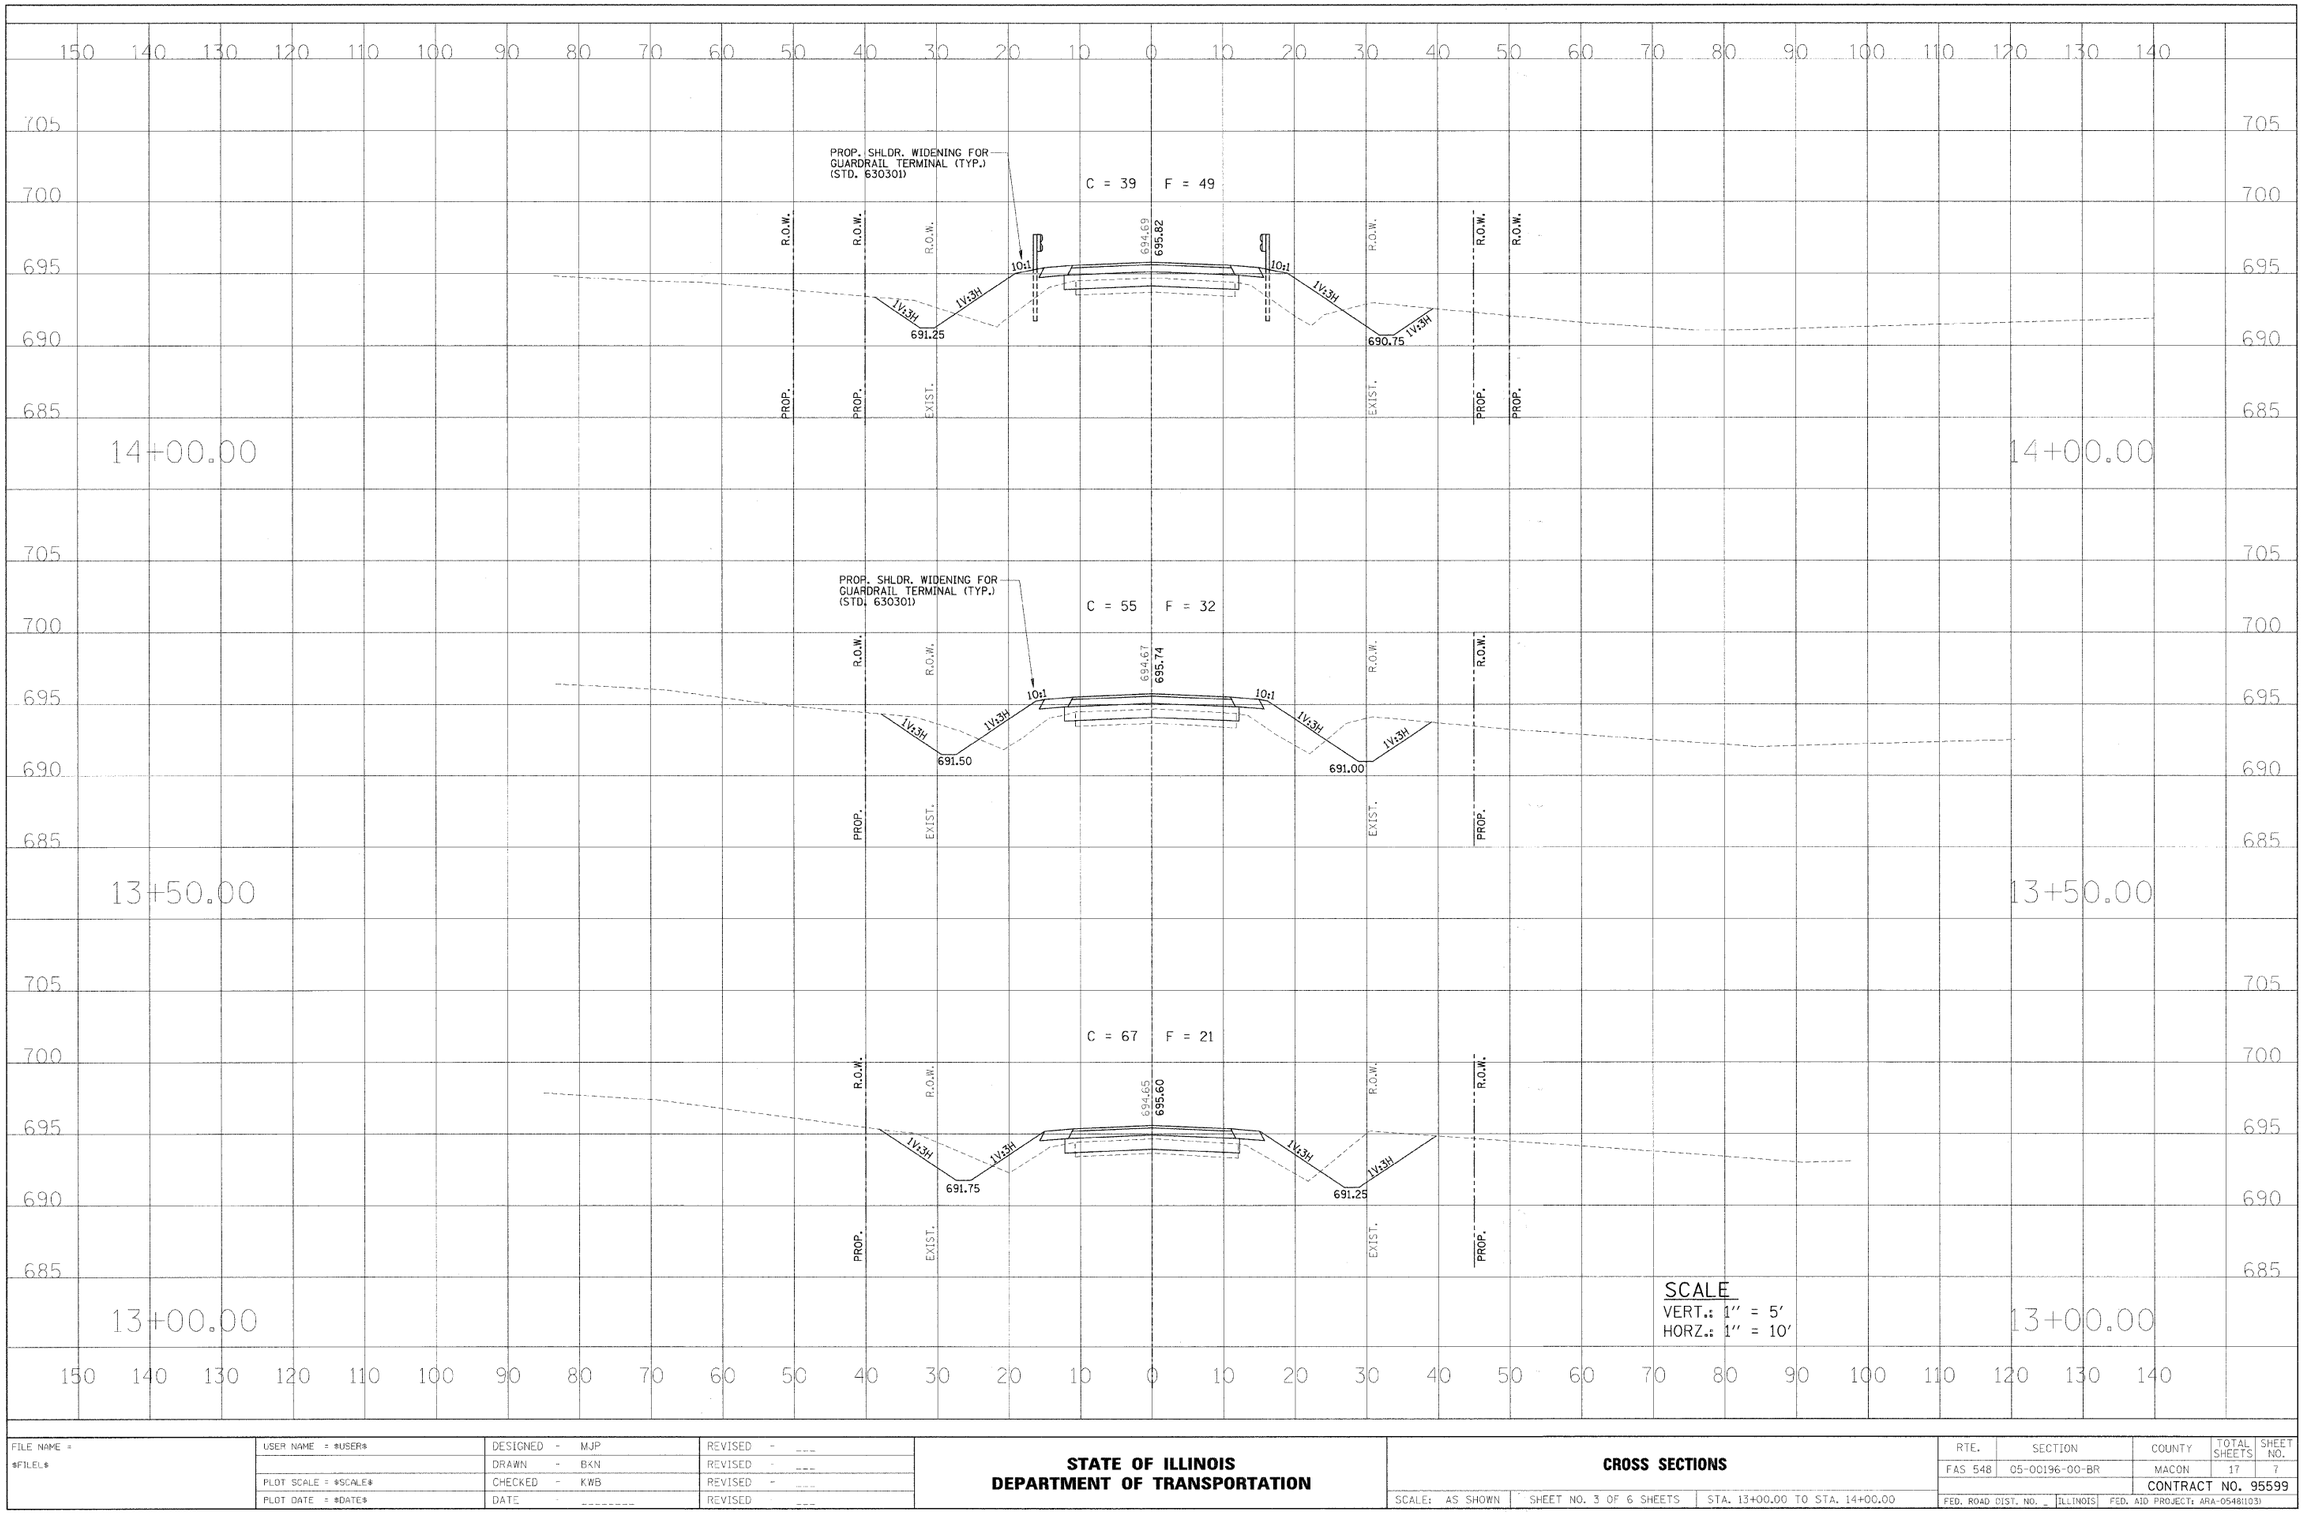

FILE NAME = $FILEL$	USER NAME = $USER$	DESIGNED - MJP	REVISED - ___	STATE OF ILLINOIS DEPARTMENT OF TRANSPORTATION	CROSS SECTIONS	RTE.	SECTION	COUNTY	TOTAL SHEETS / SHEET NO.
		DRAWN - BKN	REVISED - ___			FAS 548	05-00196-00-BR	MACON	17 / 7
	PLOT SCALE = $SCALE$	CHECKED - KWB	REVISED - ___					CONTRACT NO. 95599	
	PLOT DATE = $DATE$	DATE - _____	REVISED - ___		SCALE: AS SHOWN / SHEET NO. 3 OF 6 SHEETS / STA. 13+00.00 TO STA. 14+00.00	FED. ROAD DIST. NO. _	ILLINOIS	FED. AID PROJECT: ARA-0548(103)	