CONTRACT NO. 97342

F.A. RTE.	SECTION	COUNTY	TOTAL SHEETS	SHEET NO.
9167	05-00207-00-PV	ST. CLAIR	89	14
STA. 65+00		TO STA. 71+00		
FED. ROAD DIST. NO.	ILLINOIS	FED. AID PROJECT		

Revised 10-26-09

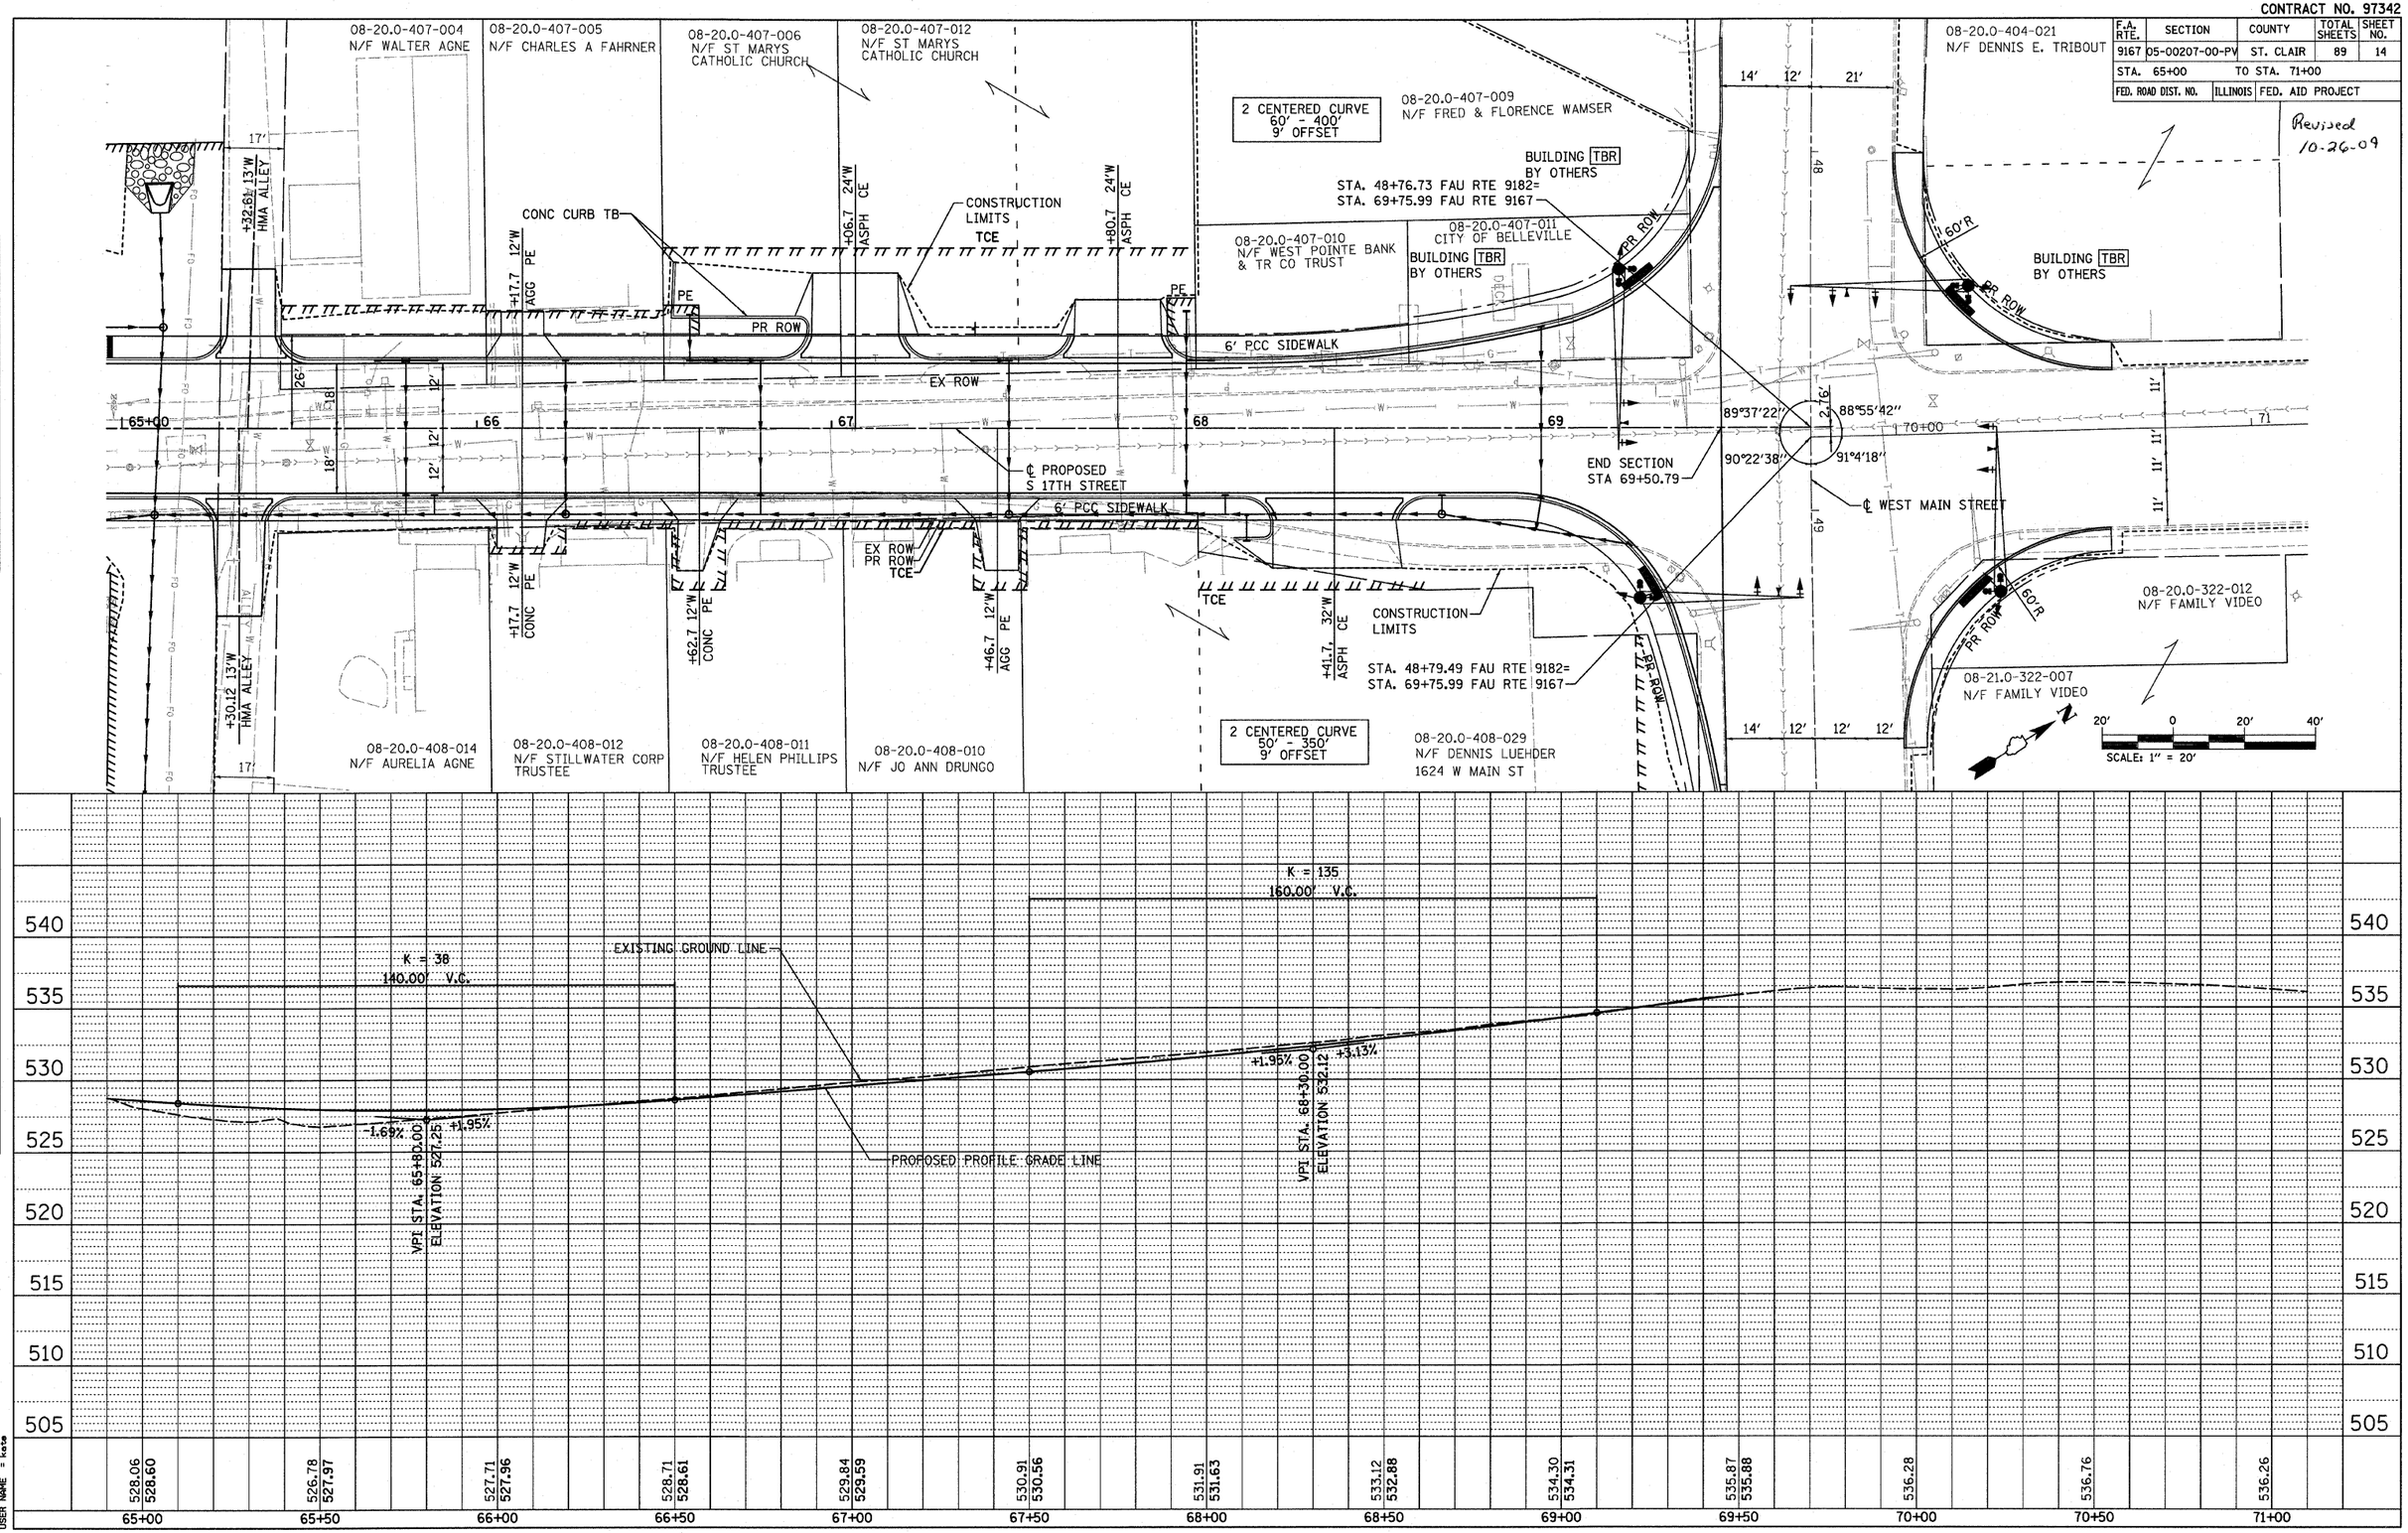

PLAN & PROFILE SHEETS