CONTRACT NO. 97342

F.A. RTE.	SECTION	COUNTY	TOTAL SHEETS	SHEET NO.
9167	05-00207-00-PV	ST. CLAIR	89	24
STA. 62+00		TO STA. 66+00		
FED. ROAD DIST. NO.	ILLINOIS	FED. AID PROJECT		

Revised 10-26-09

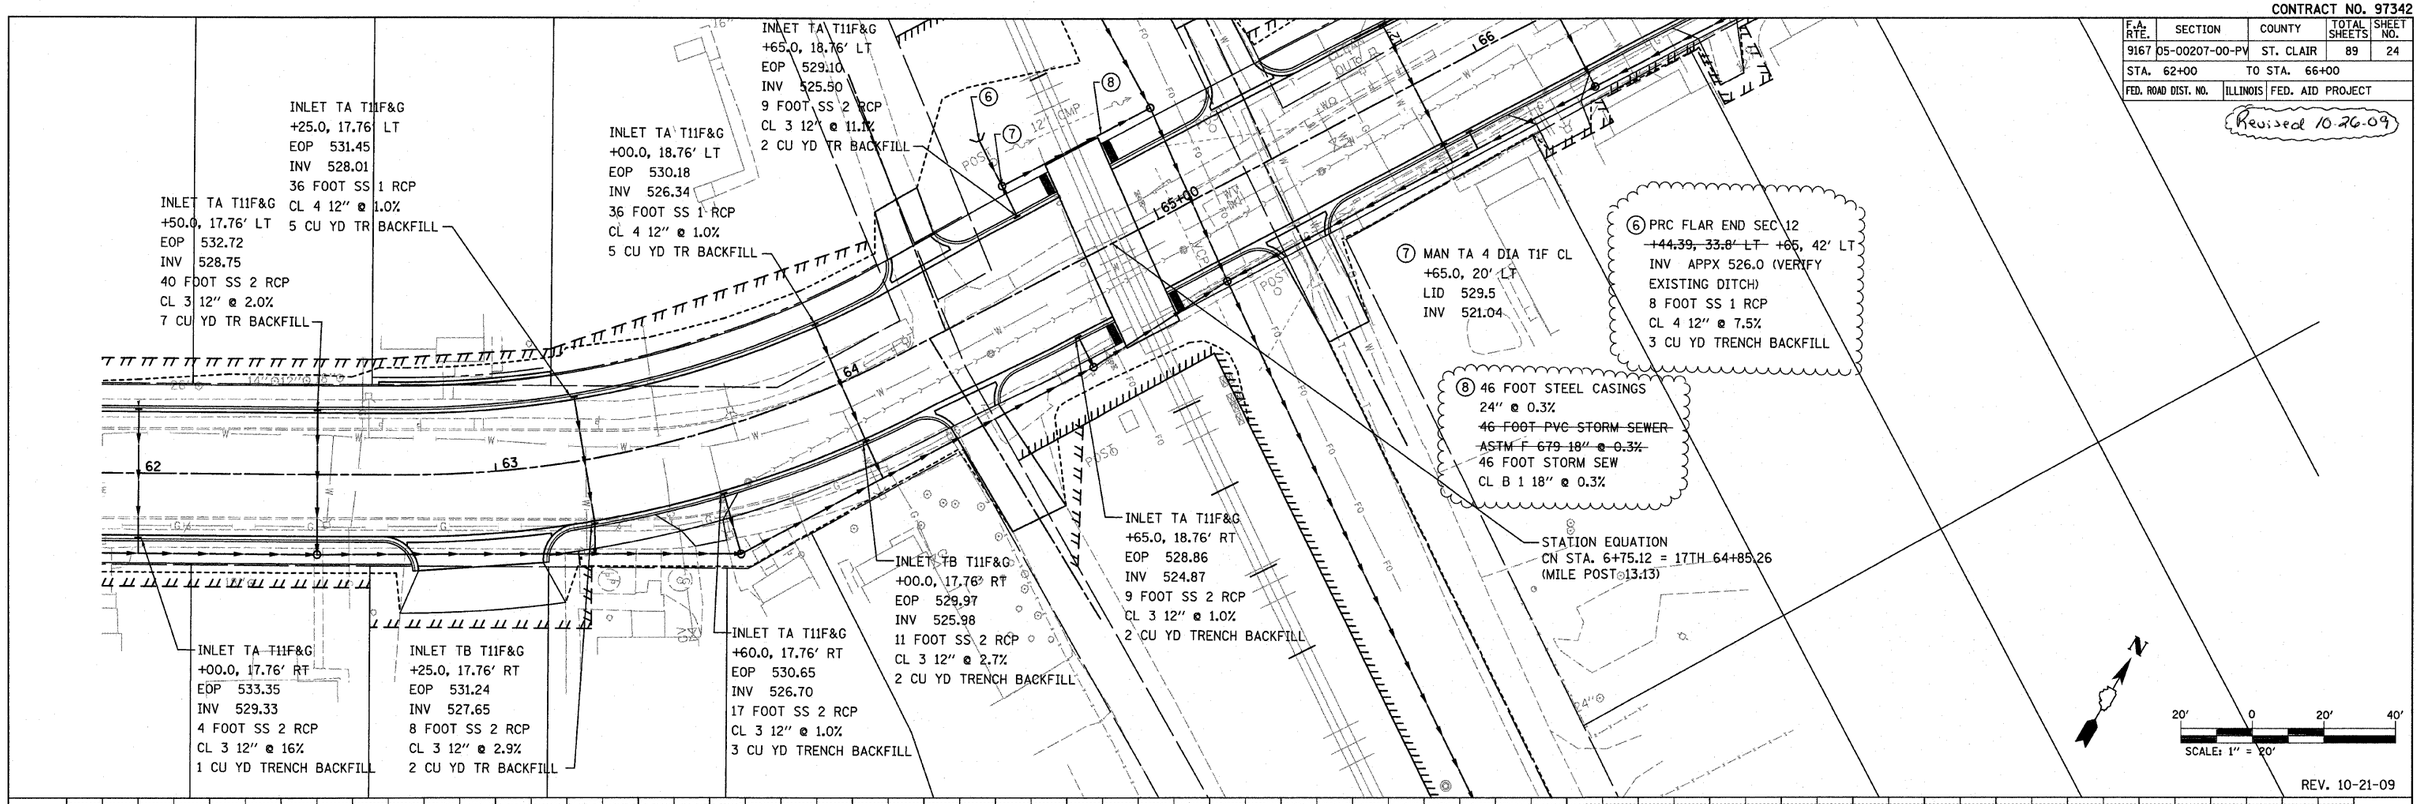

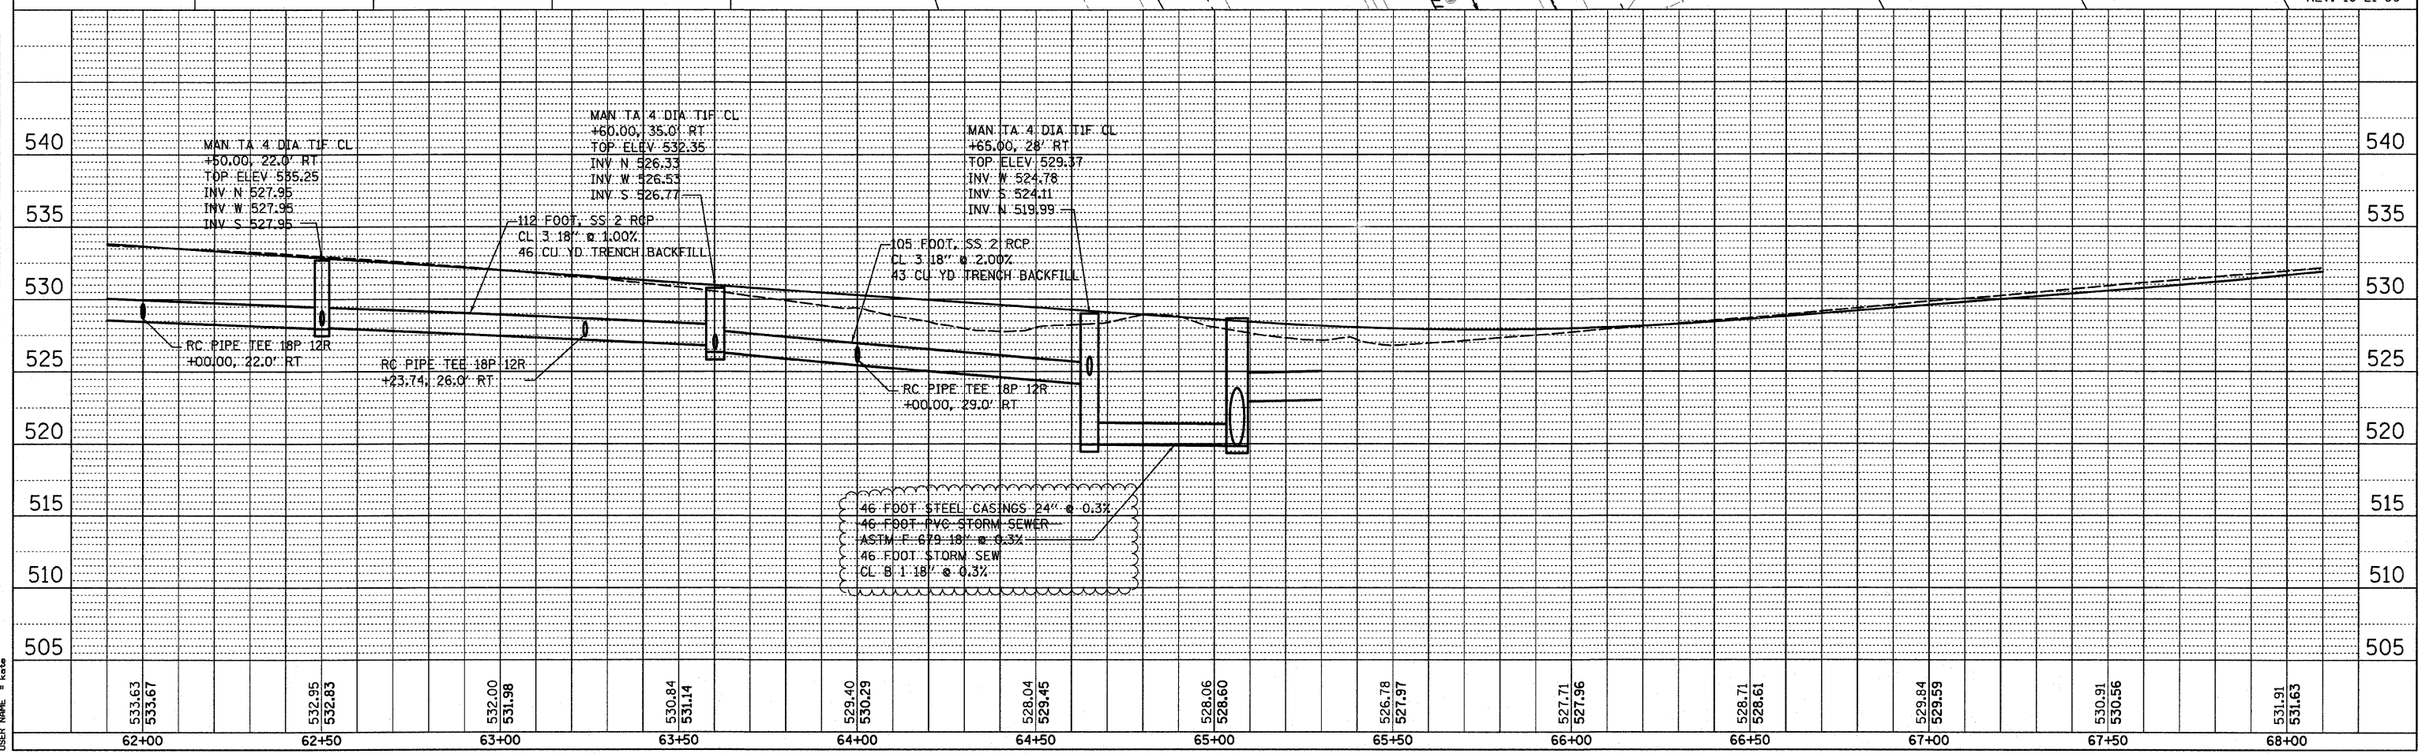

PLAN — NOTE BOOK NO. ___ — SURVEYED — PLOTTED — ALIGNMENT CHECKED — RT. OF WAY CHECKED — CADD FILE NAME — BY — DATE

PROFILE — NOTE BOOK NO. ___ — SURVEYED — PLOTTED — GRADES CHECKED — B.M. NOTED — STRUCTURE NOTAT'NS CH'KD — BY — DATE

PLOT DATE = 10/21/2009
FILE NAME = H:\P\24042\Microstation\V8\planca2_SS.dgn
PLOT SCALE = 20.0000 ' / IN.
USER NAME = kate

STORM SEWER PLAN & PROFILE