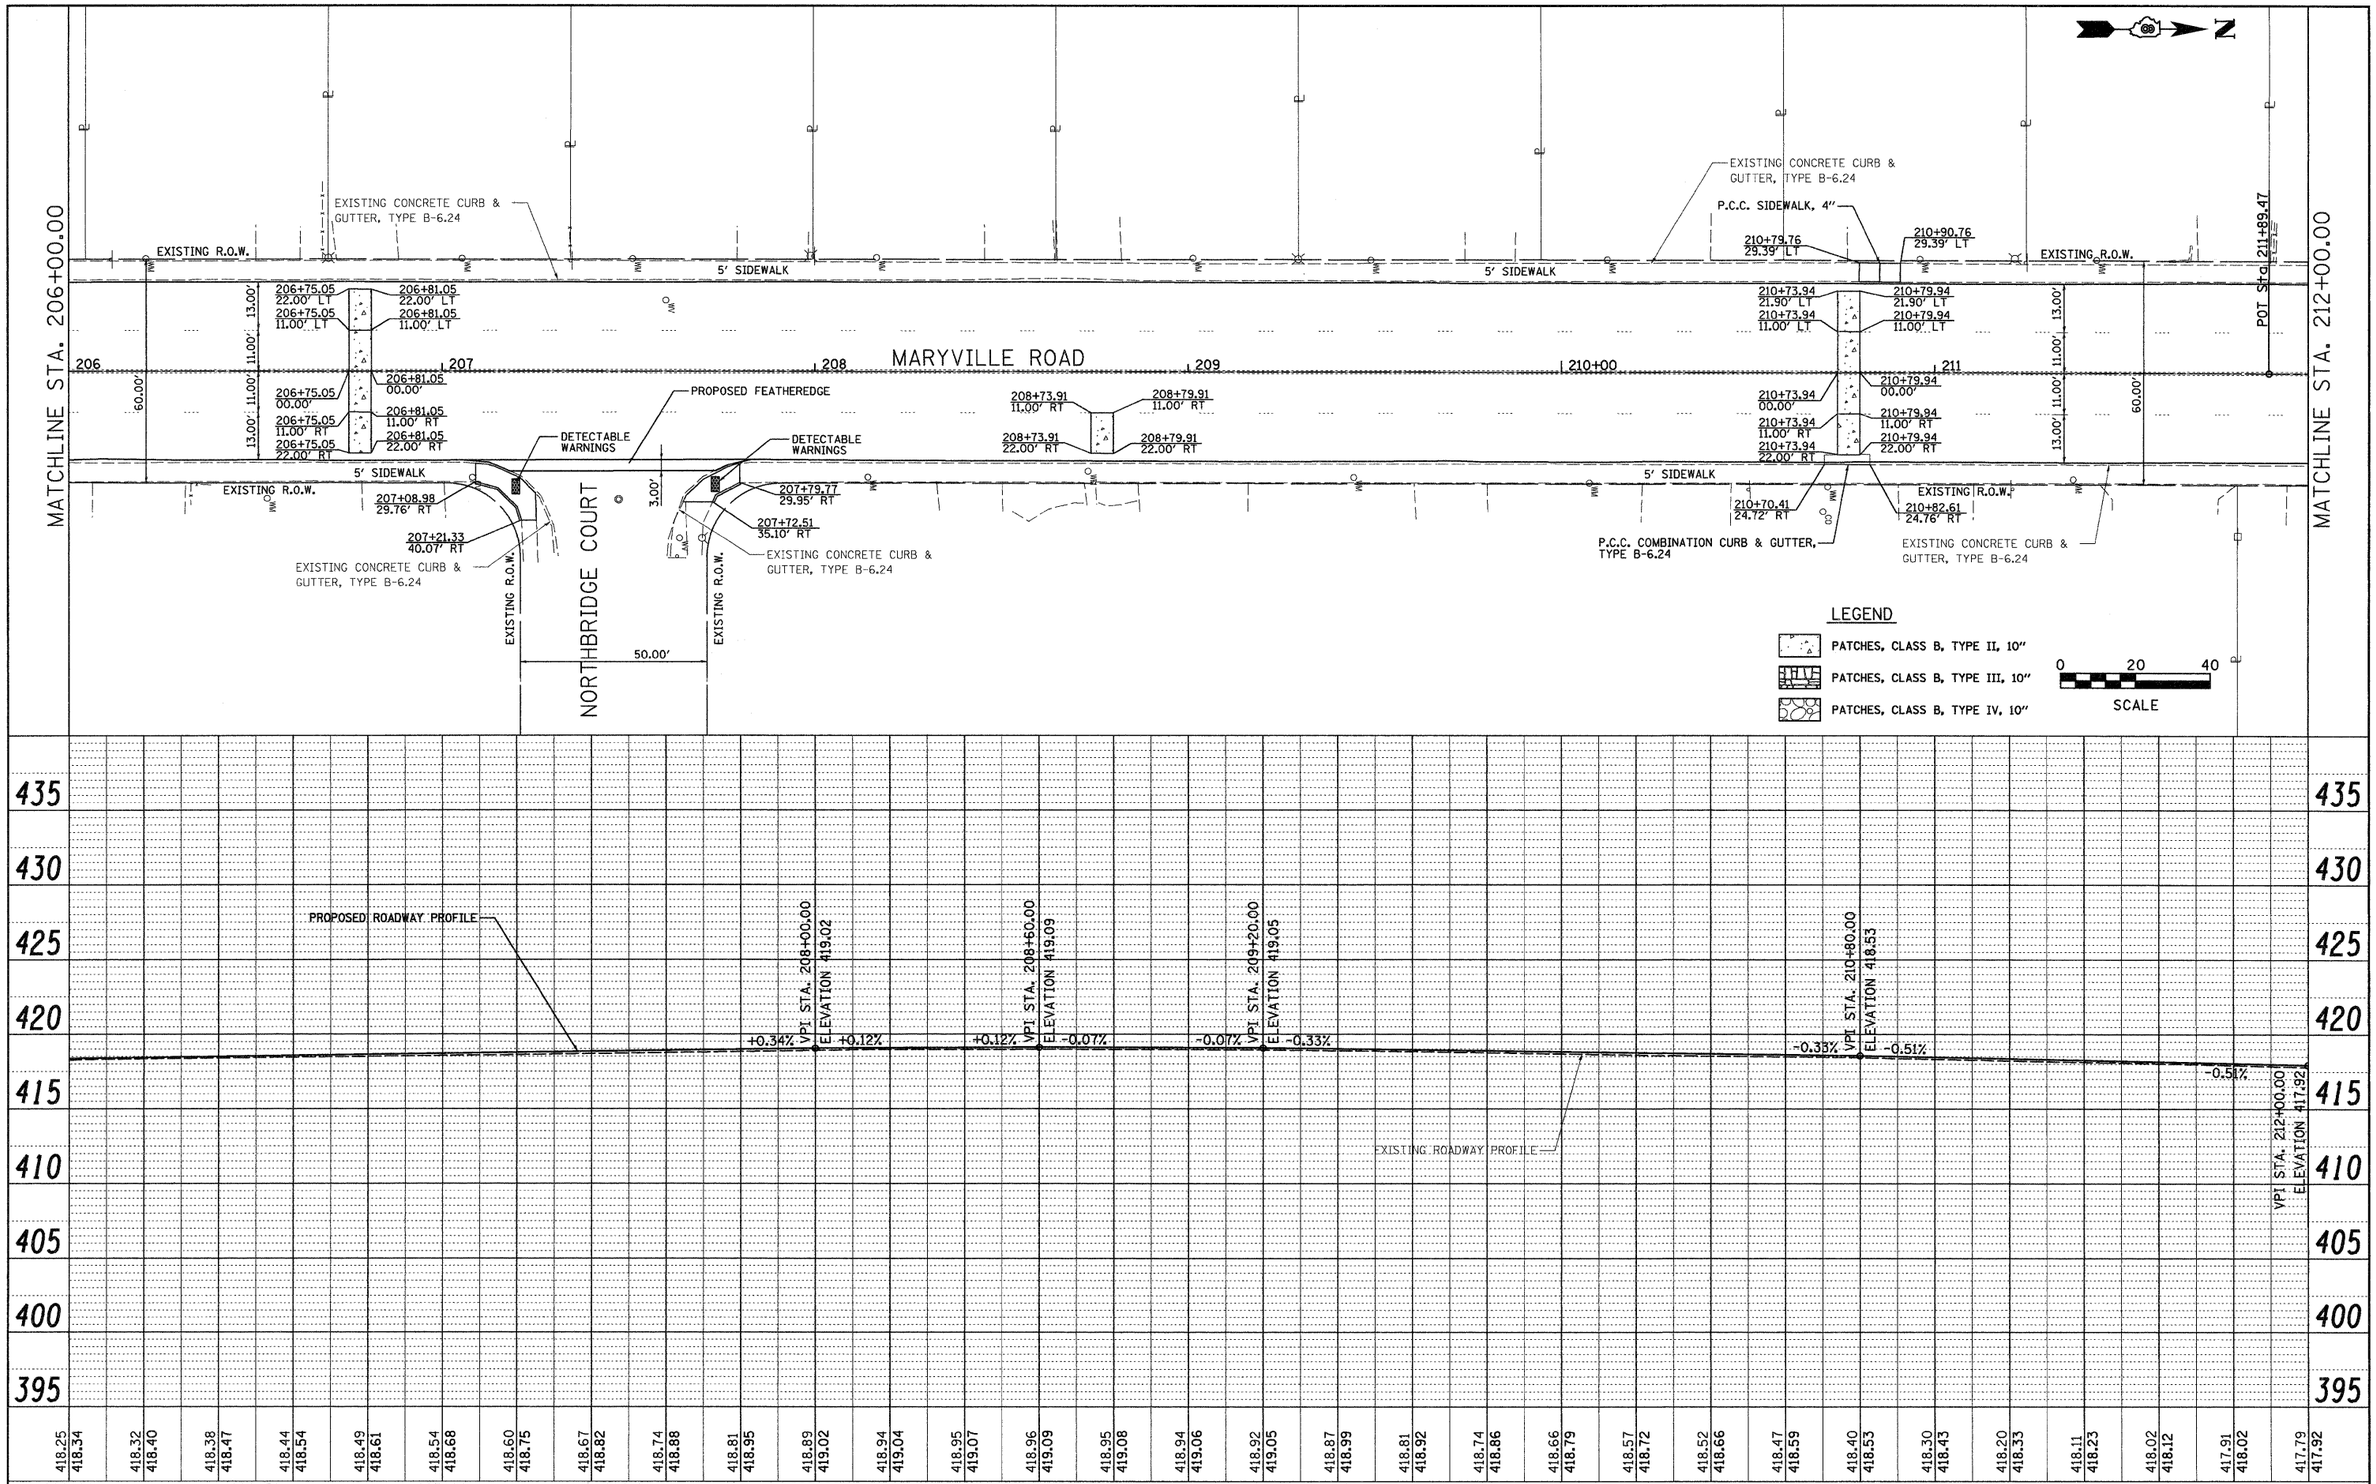

PLAN — SURVEYED / PLOTTED / ALIGNMENT CHECKED / RT. OF WAY CHECKED / CADD FILE NAME / NOTE BOOK NO. / BY / DATE

PROFILE — SURVEYED / PLOTTED / GRADES CHECKED / B.M. NOTED / STRUCTURE NOTATNS CHKD / NOTE BOOK NO. / BY / DATE

FILE NAME = $FILEL$	USER NAME = Ike	DESIGNED - BFK	REVISED -
		DRAWN - JDH	REVISED -
	PLOT SCALE = $SCALE$	CHECKED - BFK	REVISED -
	PLOT DATE = 9/3/2009	DATE - 4/8/09	REVISED -

CITY OF GRANITE CITY
MARYVILLE ROAD

PLAN AND PROFILE

SCALE: 1" = 20' | SHEET NO. 2 OF 5 SHEETS | STA. 206+00.00 TO STA. 212+00.00

F.A.U. RTE.	SECTION	COUNTY	TOTAL SHEETS	SHEET NO.
9080	09-00190-00-RS	MADISON	20	13
		CONTRACT NO. 97401		
FED. ROAD DIST. NO.	ILLINOIS	FED. AID PROJECT		