F.A.I. RTE.	SECTION	COUNTY	TOTAL SHEETS	SHEET NO.
94	2005-068 LS	COOK	58	34
STA. 153+00	TO STA. 1213+00			
FED. ROAD DIST. NO.	ILLINOIS	FED. AID PROJECT		

60A74

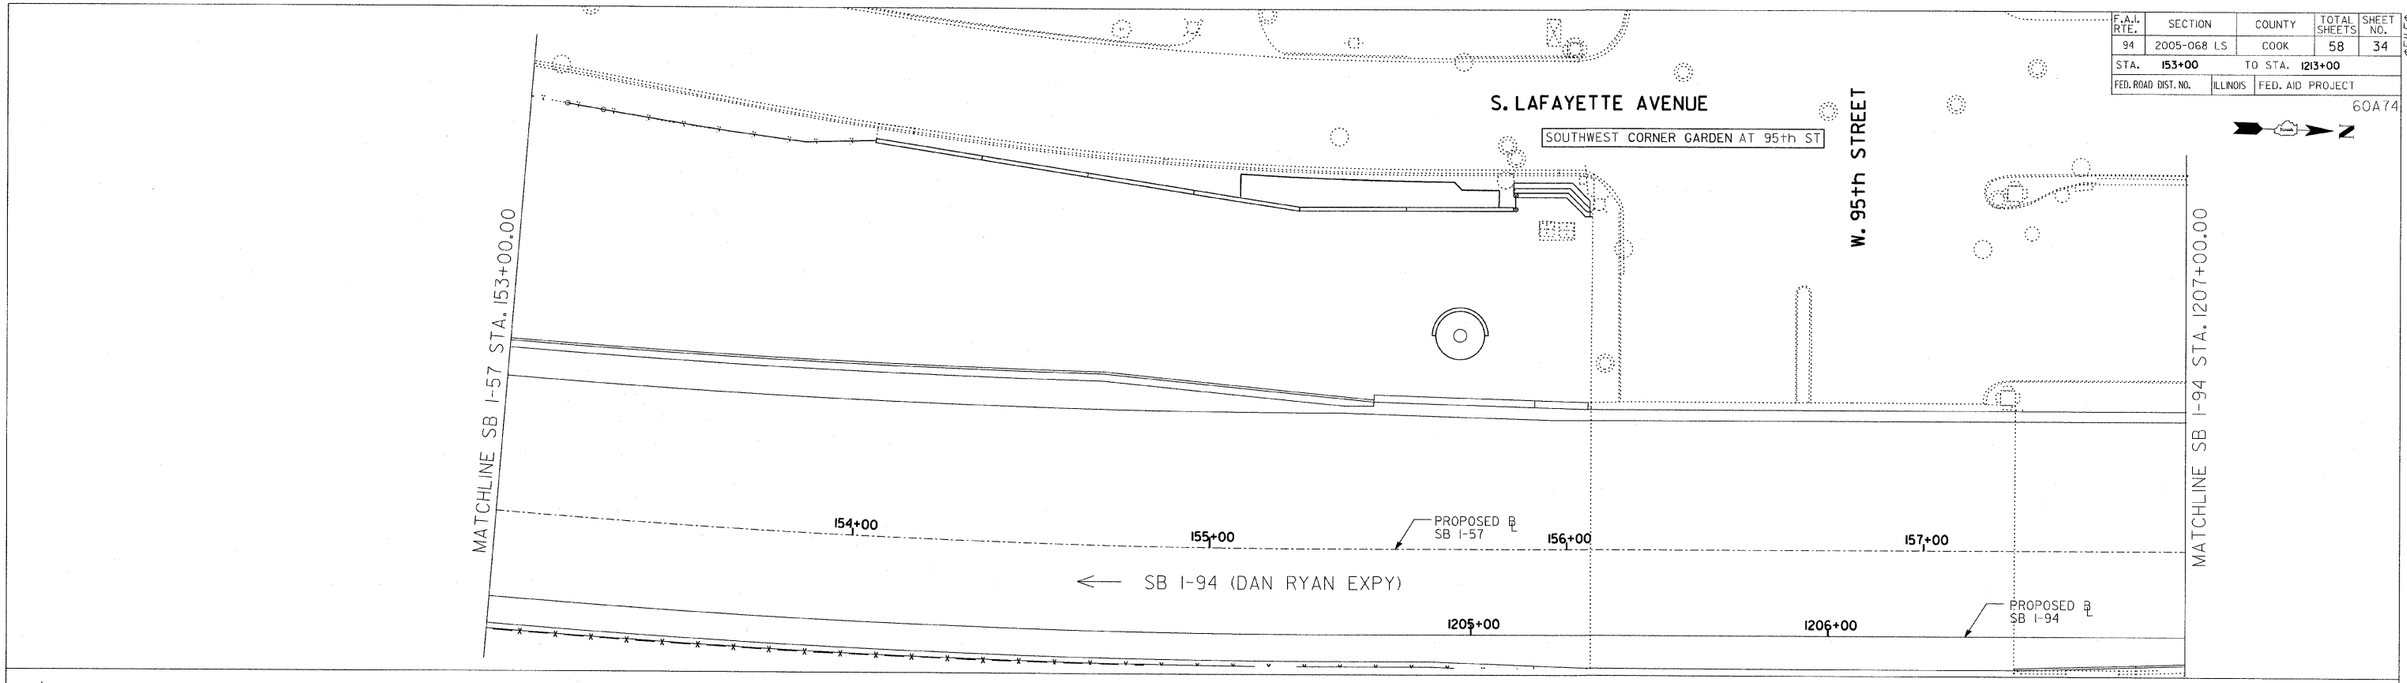

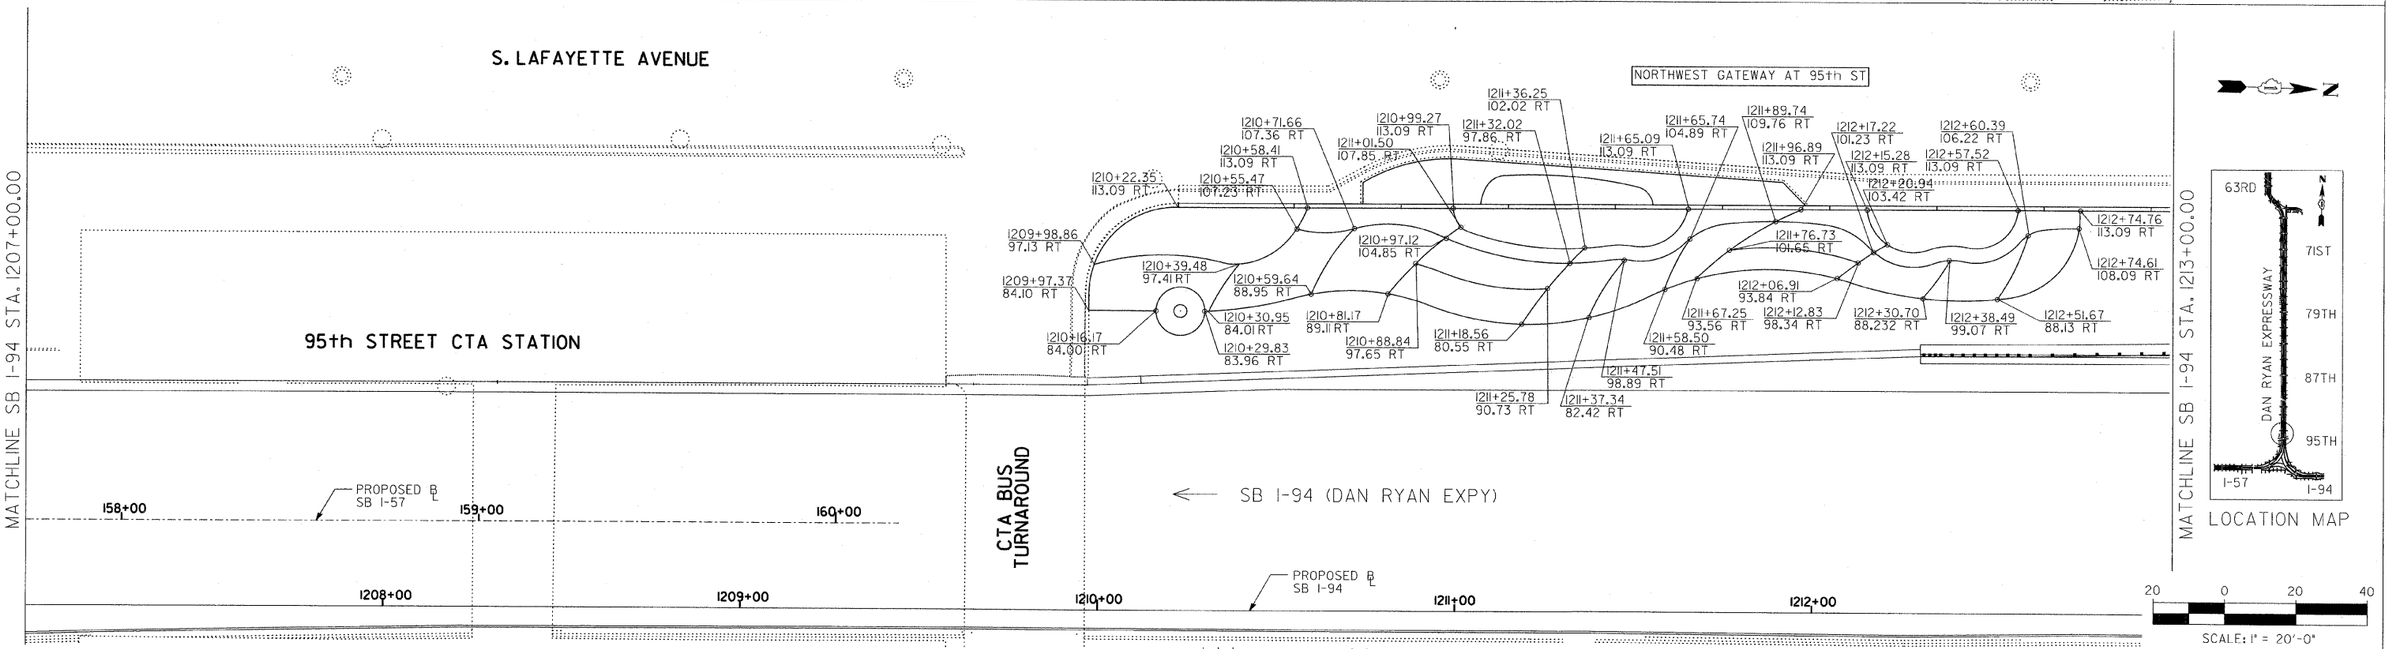

SITE DESIGN GROUP

TYLIN INTERNATIONAL

NOTE: THE LOCATION OF ALL PLANT MATERIAL SHALL BE STAKED BY THE CONTRACTOR FOR APPROVAL BY THE ENGINEER IN FIELD, PRIOR TO INSTALLATION. INDIVIDUAL TREES SHALL BE STAKED WITH IDENTITIES WRITTEN ON STAKES. SHRUB AND PERENNIAL BEDS SHALL BE OUTLINED WITH STAKES AND PAINTED LINES.

REVISIONS NAME	DATE
REVISED	09/19/08

ILLINOIS DEPARTMENT OF TRANSPORTATION

F.A.I. 94 (DAN RYAN EXPRESSWAY)

95TH STREET GATEWAY LANDSCAPING AND IRRIGATION

PLANTING BED LAYOUT PLANS
SW + NW QUADRANTS AT 95TH ST. - SB I-94

SCALE: 1"=20' DRAWN BY: EM

DATE: June 20, 2008 CHECKED BY: JO

$FILE$

$TIME$

$DATE$