F.A.I. RTE.	SECTION	COUNTY	TOTAL SHEETS	SHEET NO.
94	2005-068 LS	COOK	58	35
STA. 153+00		TO STA. 1213+00		
FED. ROAD DIST. NO.	ILLINOIS	FED. AID PROJECT		

60A74

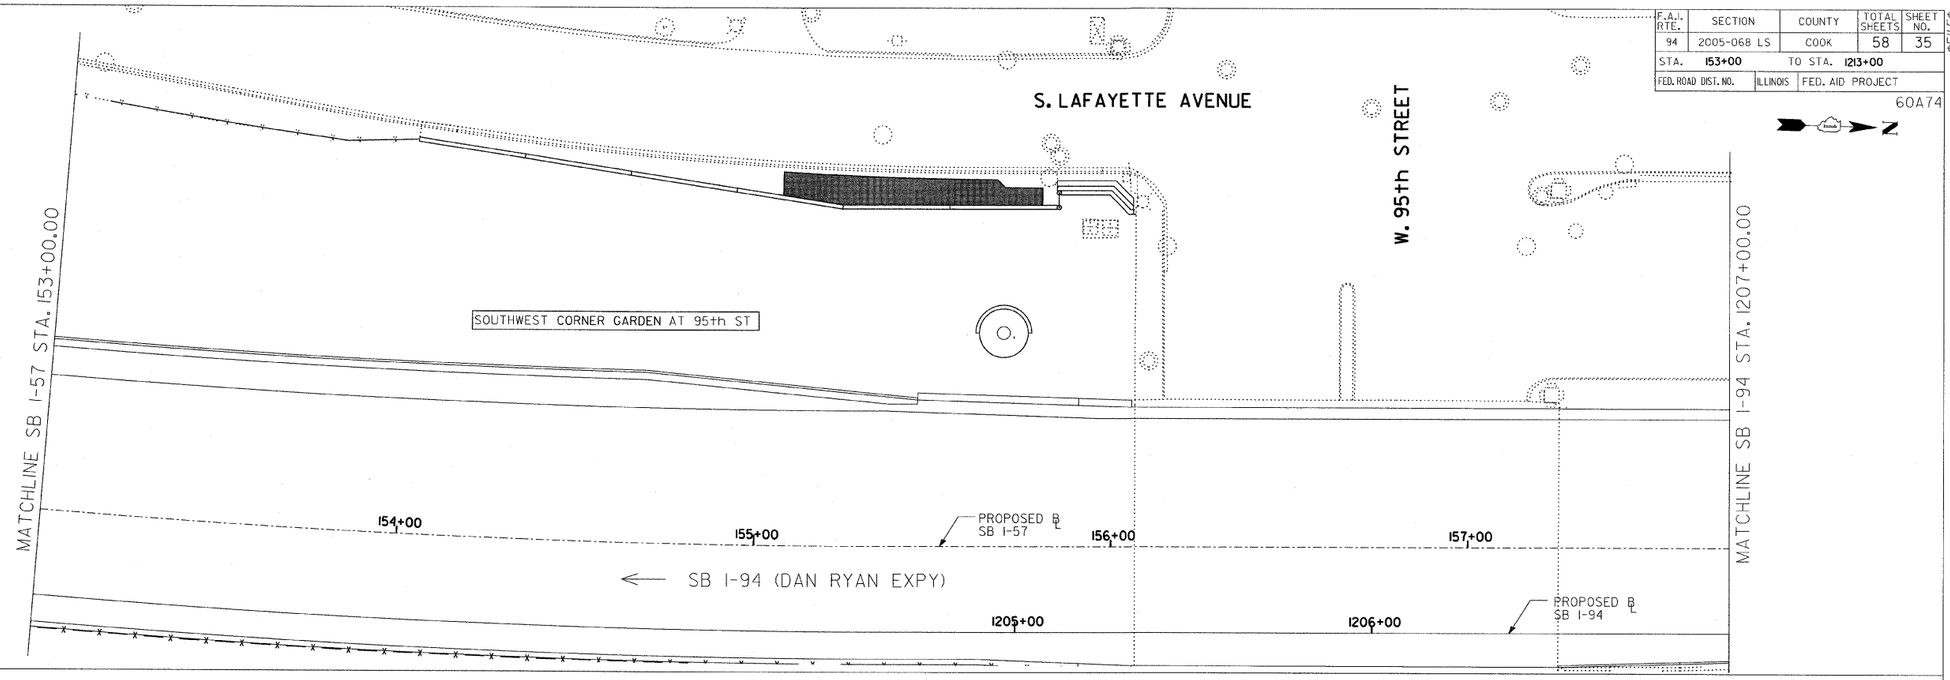

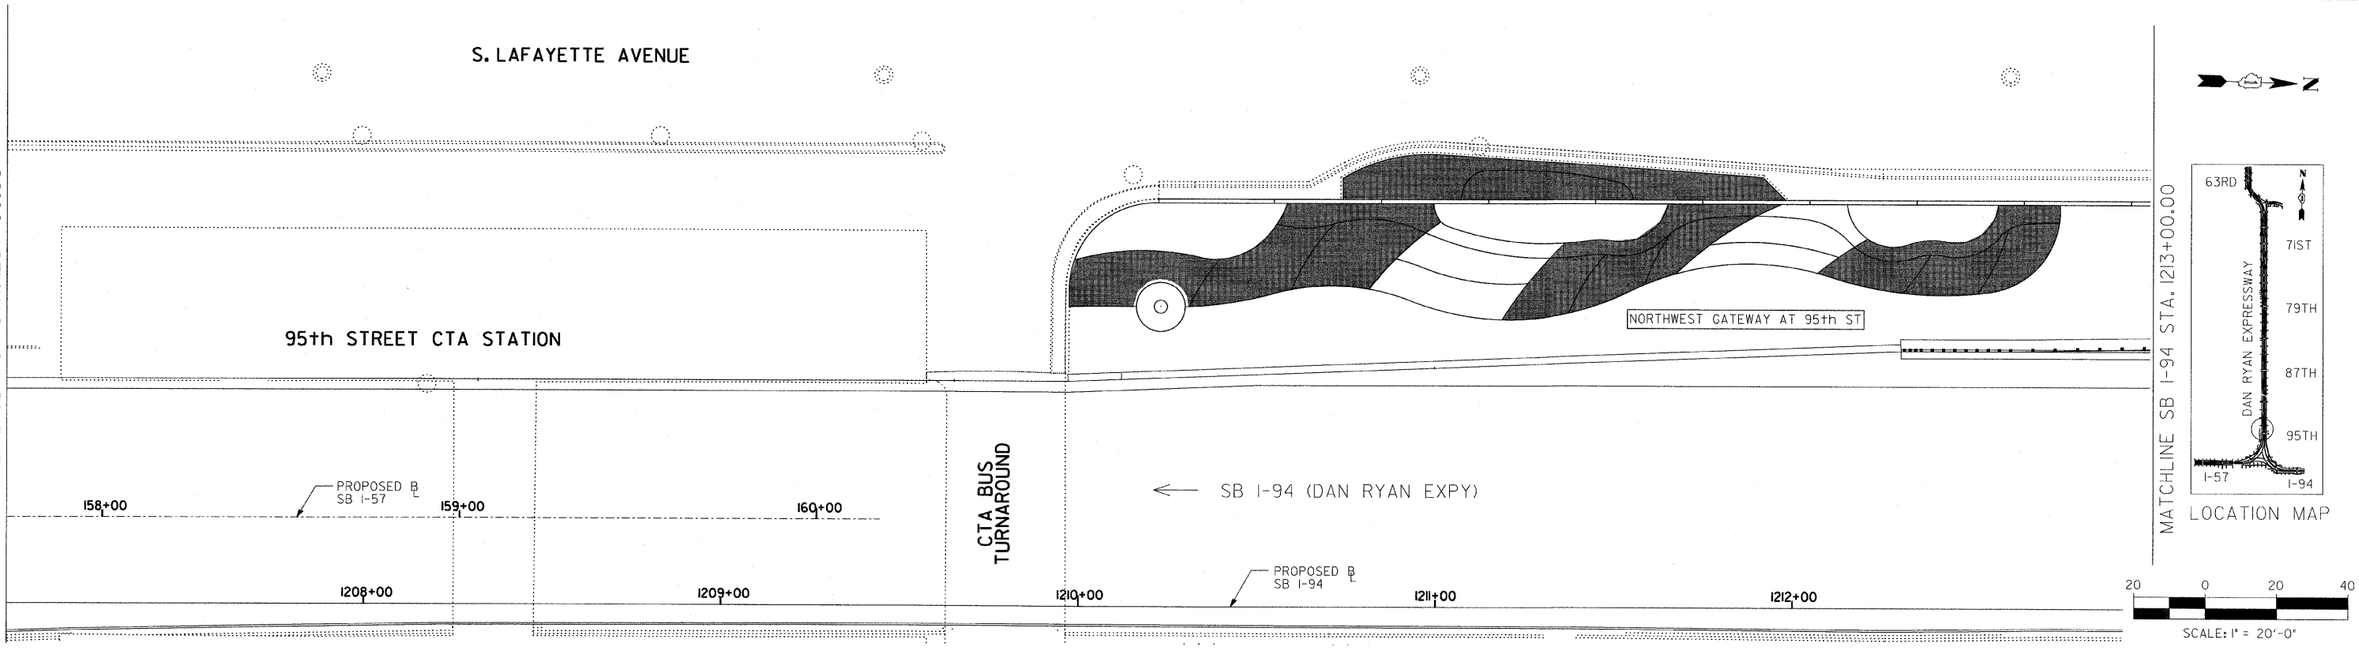

LOCATION MAP

20 0 20 40

SCALE: 1" = 20'-0"

SITE DESIGN GROUP

TY·LIN INTERNATIONAL

LEGEND:

AREA TO BE DRIP IRRIGATED

NOTE:
ALL CORNER GARDENS AND PERENNIAL AND SHRUB BEDS SHALL BE IRRIGATED.

REVISIONS NAME	DATE
REVISED	09/19/08

ILLINOIS DEPARTMENT OF TRANSPORTATION

F.A.I. 94 (DAN RYAN EXPRESSWAY)

95TH STREET GATEWAY LANDSCAPING AND IRRIGATION

IRRIGATION PLANS
SW + NW QUADRANTS AT 95TH ST. - SB I-94

SCALE: 1"=20' DRAWN BY: EM

DATE: June 20, 2008 CHECKED BY: JO

$FILE$ $TIME$ $DATE$