F.A.I. RTE.	SECTION	COUNTY	TOTAL SHEETS	SHEET NO.
94	2005-068 LS	COOK	58	50

STA. 153+09 (SB I-57) 257+76 (NB I-57) TO STA. 1214+95 (SB I-94) 2213+00 (NB I-94)

FED. ROAD DIST. NO. | ILLINOIS | FED. AID PROJECT

60A74

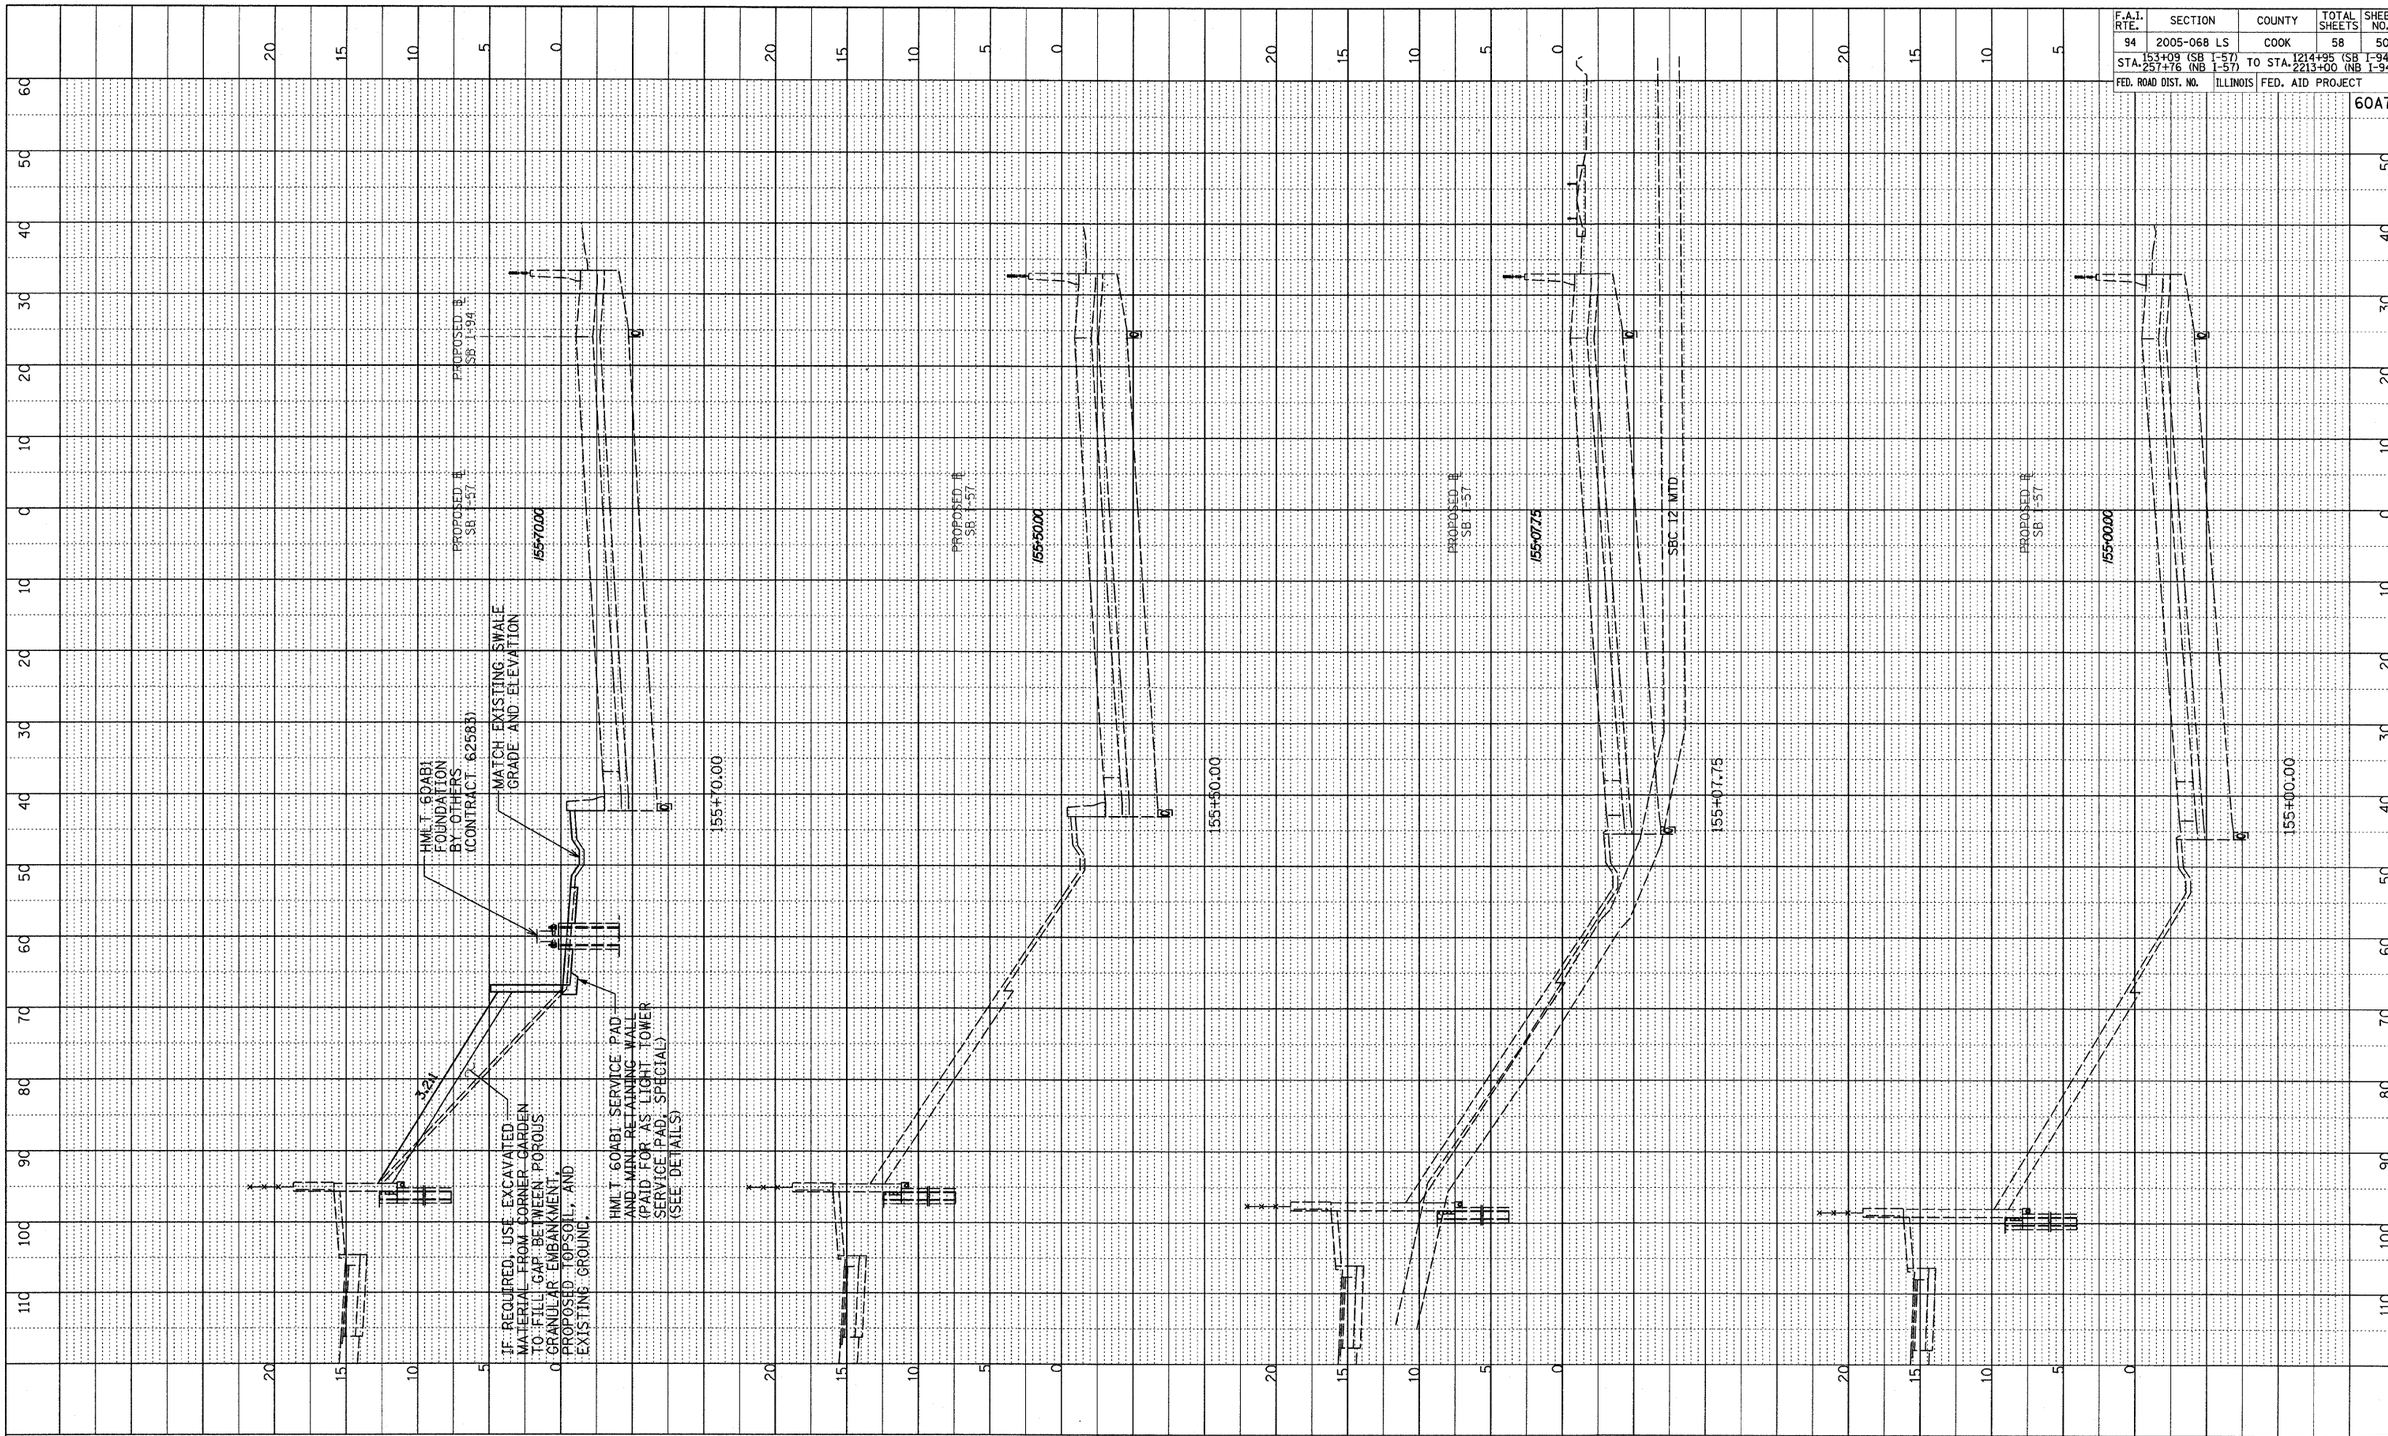

PROFILE | SURVEYED | PLOTTED | GRADES CHECKED | B.M. NOTED | STRUCTURE NOTATNS CHKD | NOTE BOOK NO. | BY | DATE

TYLIN INTERNATIONAL

10' 0 10' 20' HORIZONTAL SCALE

5' 0 5' 10' VERTICAL SCALE

I-57 SOUTHBOUND
STA. 155+00 TO STA. 155+70

p:\02373\road\c22c\gpk22cxsst99a.dgn

6/20/2008 11:31:55 AM