F.A.I. RTE.	SECTION	COUNTY	TOTAL SHEETS	SHEET NO.
94	2005-069 LS	COOK	60	31
STA. 1253+00		TO STA. 1259+00		
FED. ROAD DIST. NO.	ILLINOIS	FED. AID PROJECT		

60A75

LEGEND:

AREA TO BE DRIP IRRIGATED

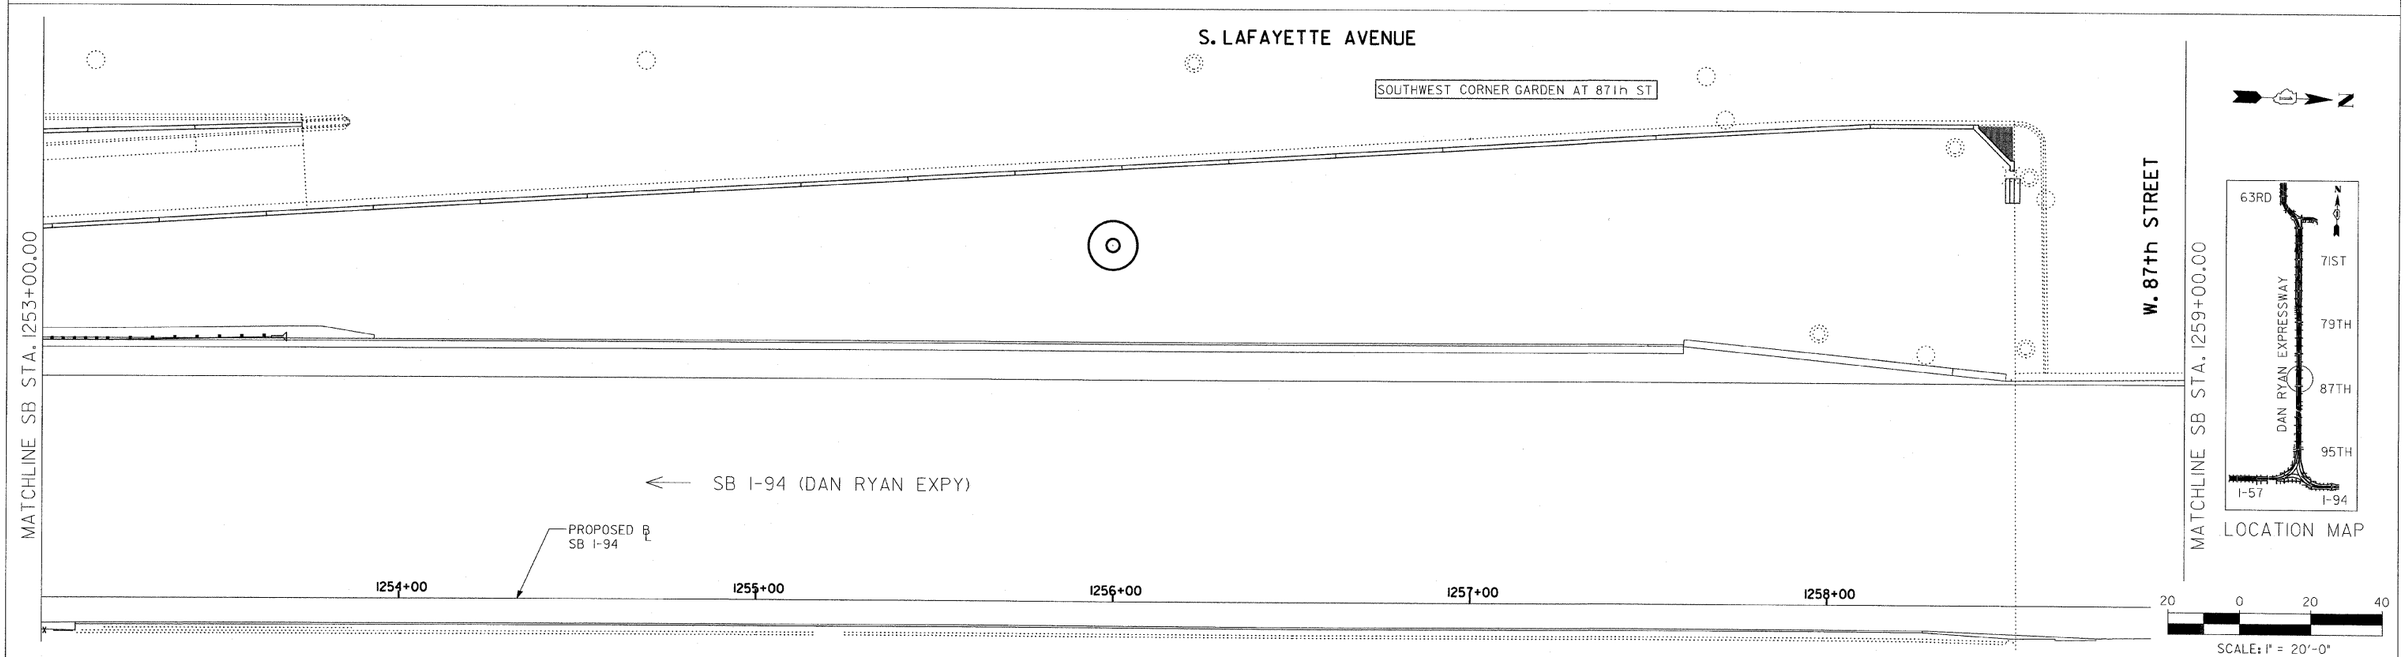

SITE DESIGN GROUP

TY·LIN INTERNATIONAL

REVISIONS	
NAME	DATE
REVISED	09/19/08

ILLINOIS DEPARTMENT OF TRANSPORTATION

F.A.I. 94 (DAN RYAN EXPRESSWAY)

87TH STREET GATEWAY LANDSCAPING AND IRRIGATION

IRRIGATION PLANS

SW QUADRANT AT 87TH ST. - SB I-94

SCALE: 1"=20' DRAWN BY: EM

DATE: June 20, 2008 CHECKED BY: JO