★ PAGE 31 DELETED ★

F.A.I. RTE.	SECTION	COUNTY	TOTAL SHEETS	SHEET NO.
94	2005-070 LS	COOK	65	32
STA. 2308+17 (NB I-94) 1308+46 (SB I-94) TO STA. 2316+90 (NB I-94) 1318+61 (SB I-94)				
FED. ROAD DIST. NO.	ILLINOIS	FED. AID PROJECT		

60A76

P:\02373\Road\C22EVPP22Esht03a.dgn

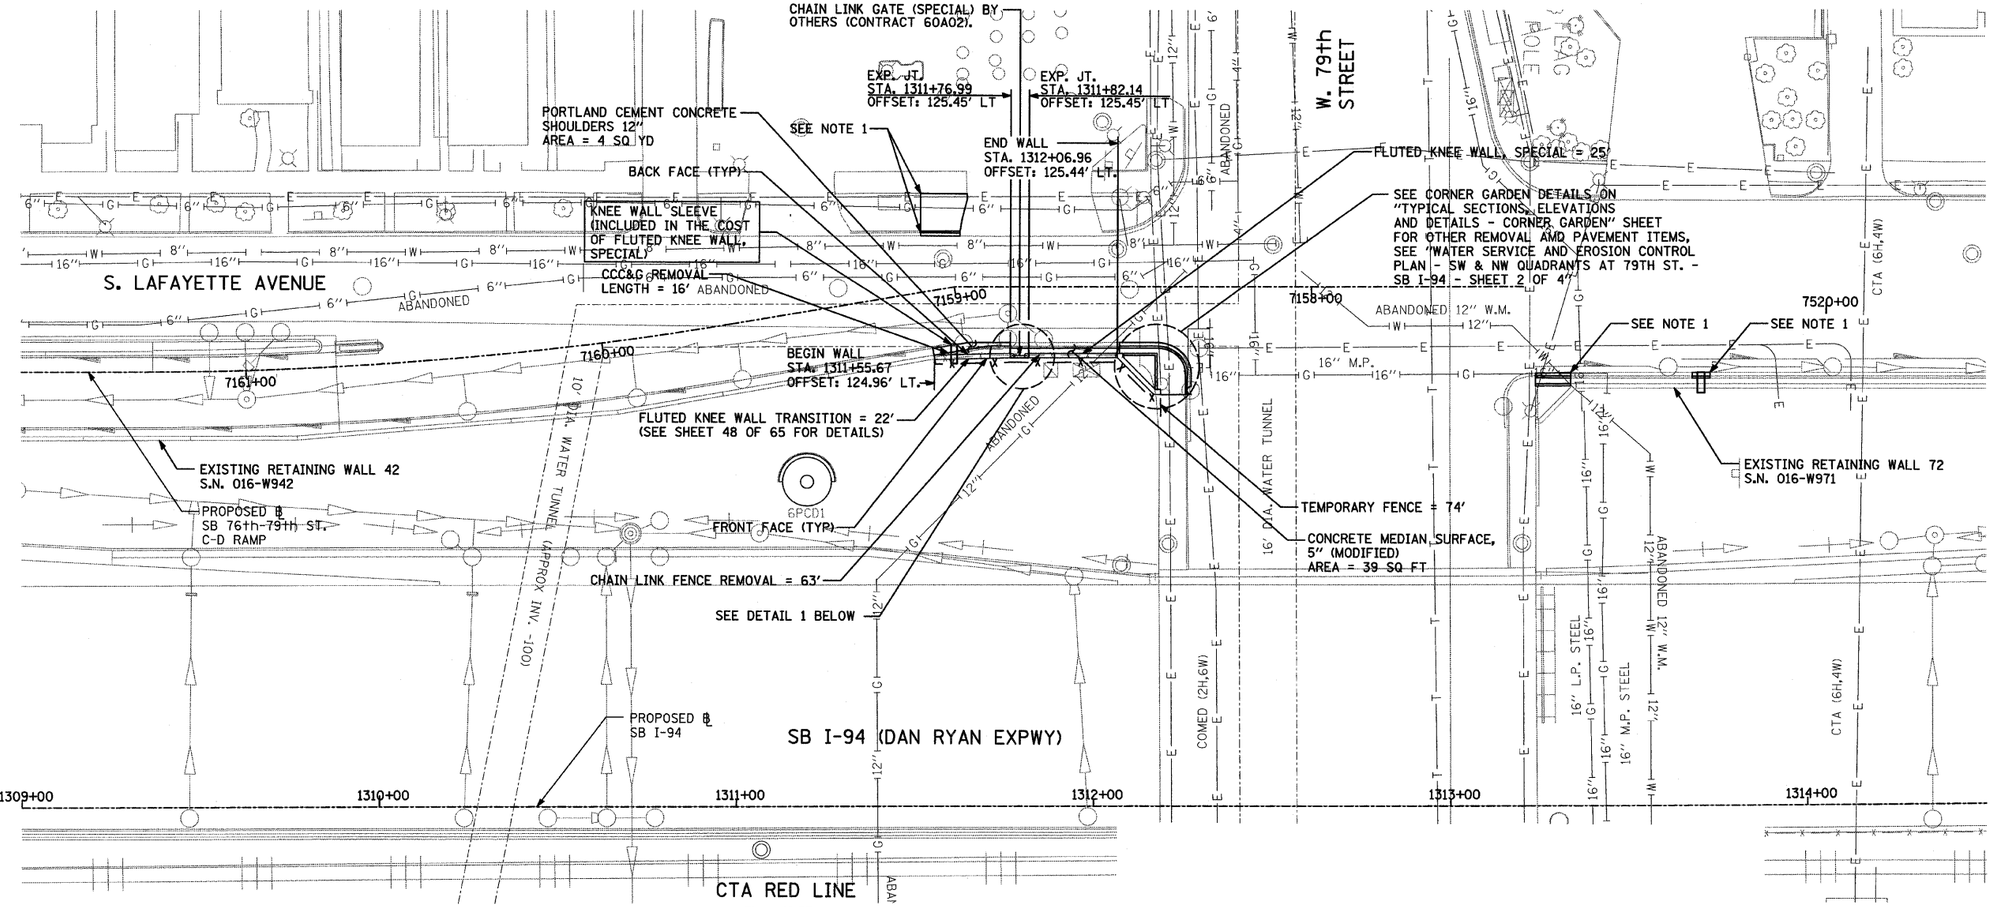

NOTES:

1. SEE "WATER SERVICE AND EROSION CONTROL PLAN - SW & NW QUADRANT AT 79TH ST. SB I-94" SHEETS FOR ADDITIONAL REMOVAL AND PAVEMENT DETAILS AND QUANTITIES.
2. SEE "WATER SERVICE AND EROSION CONTROL PLAN - SW & NW QUADRANT AT 79TH ST. SB I-94" SHEETS FOR EROSION CONTROL DETAILS AND QUANTITIES.

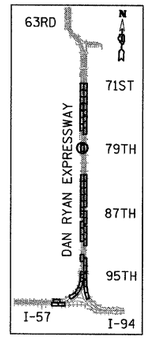

LOCATION MAP

20 0 20 40

SCALE: 1" = 20'-0"

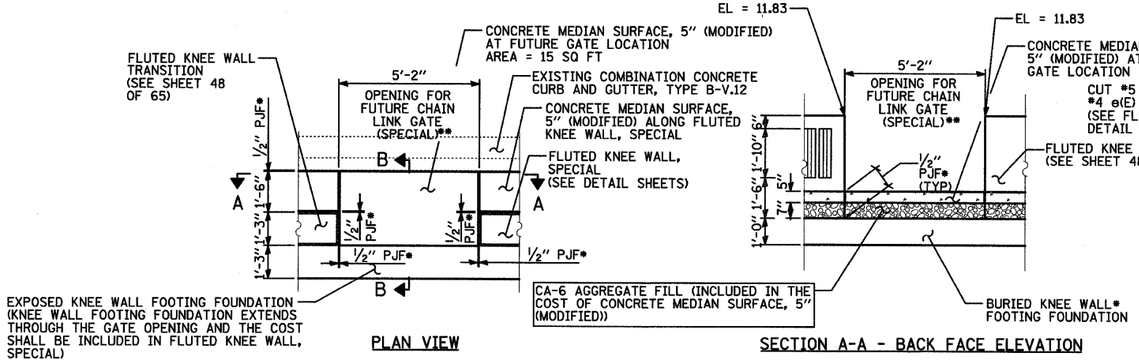

DETAIL 1 - CONCRETE MEDIAN SURFACE, 5" (MODIFIED) - AT FUTURE CHAIN LINK GATE (SPECIAL) LOCATION WITH FLUTED KNEE WALL, SPECIAL

*- INCLUDED IN THE COST OF FLUTED KNEE WALL, SPECIAL
**- BY OTHERS (CONTRACT 60A02)

TY·LIN INTERNATIONAL

REVISIONS NAME	DATE
REVISED	09/19/08

ILLINOIS DEPARTMENT OF TRANSPORTATION

F.A.I. 94 (DAN RYAN EXPRESSWAY)
FLUTED KNEE WALL, SPECIAL
AND CORNER GARDEN PLAN
SW QUADRANT AT 79TH ST. - SB I-94
STA. 1311+55.67 TO STA. 1314+25.00

SCALE: 1"=20' DRAWN BY: JDF
DATE: MAY 1, 2008 CHECKED BY: JPM

9/19/2008 3:20:21 PM