F.A.I. RTE.	SECTION	COUNTY	TOTAL SHEETS	SHEET NO.
94	2005-070 LS	COOK	65	59
STA. 2308+17 (NB I-94) 2308+46 (SB I-94)	TO STA. 2316+90 (NB I-94) 2318+61 (SB I-94)			
FED. ROAD DIST. NO.	ILLINOIS	FED. AID PROJECT		

60A76

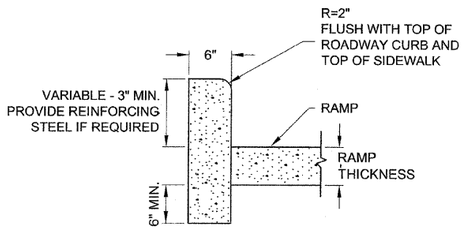

SIDE CURB - SECTION

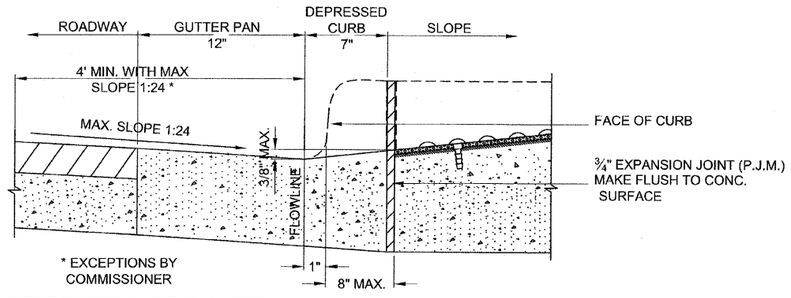

DEPRESSED CURB & GUTTER
AT BOTTOM OF CURB RAMP

City of Chicago
Richard M. Daley, Mayor
Thomas G. Byrne, Commissioner
Department of Transportation
Division of Engineering

CDOT

DATE	REVISION
02/20/07	REVISION 1
11/15/07	REVISION 2

CITY OF CHICAGO
CURB AND GUTTER DETAILS

SCALE: NOT TO SCALE
DATE: 10/23/2006

SHEET B-4-3

DRAWN BY: CDOT
CHECKED BY: LCM

REVISIONS	
NAME	DATE

ILLINOIS DEPARTMENT OF TRANSPORTATION
F.A.I. 94 (DAN RYAN EXPRESSWAY)
CITY OF CHICAGO STANDARD DETAILS
DETAILS OF CURB RAMPS FOR
PEOPLE WITH DISABILITIES
SHEET 3 OF 3

SCALE: NONE
DATE: MAY 1, 2008

DRAWN BY: CDOT
CHECKED BY:

p:\02237.3\road\c222a\cdotcurbramp\detail2_03.dgn
4/29/2008 5:32:22 PM