F.A.I.	SECTION	COUNTY	TOTAL SHEETS	SHEET NO.
94/90	*	COOK	38	13
STA.		TO STA.		
FED. ROAD DIST. NO.	ILLINOIS	FED. AID PROJECT		
60A79		* 2005-073 LS		

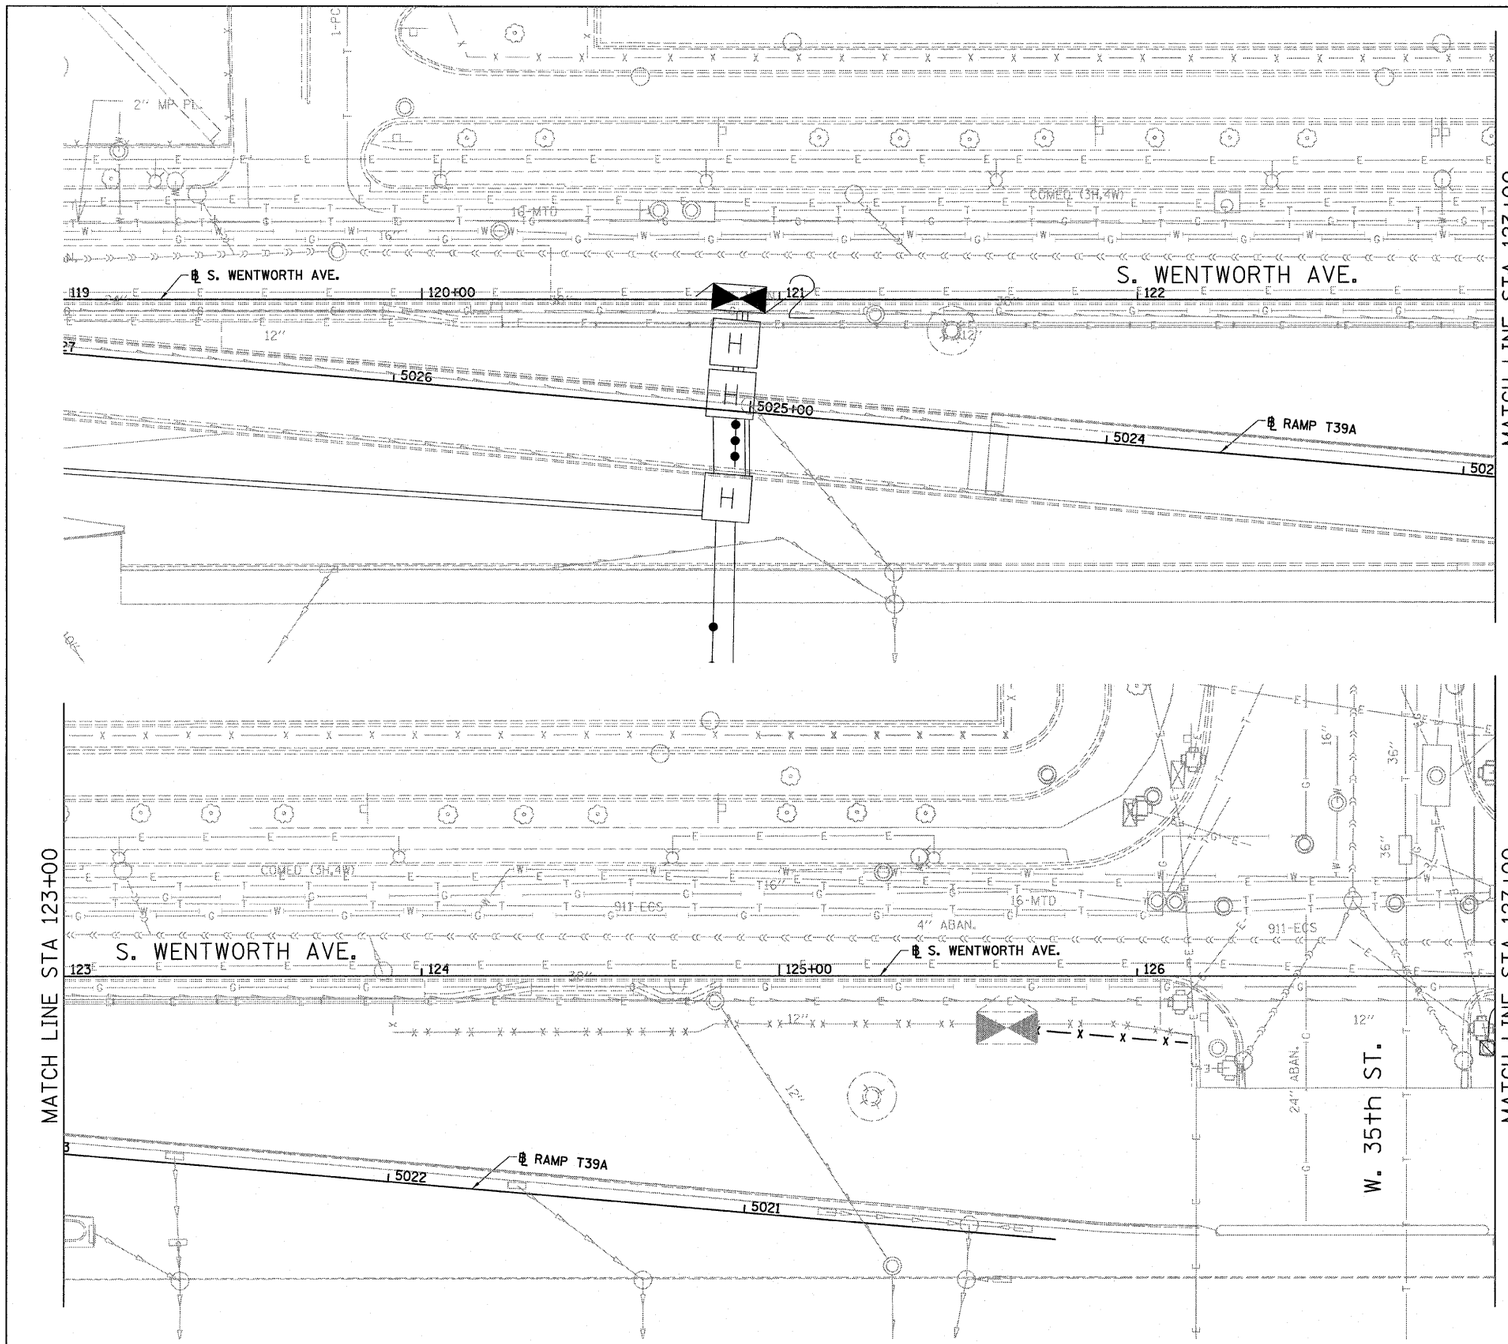

LEGEND:

— x — x — CHAIN LINK FENCE, 4' (SPECIAL)

0 20' 40'

EX-1

REVISIONS	
NAME	DATE
REVISED	9/19/08

ILLINOIS DEPARTMENT OF TRANSPORTATION

F.A.I. 94/90 (DAN RYAN EXPRESSWAY)

GATEWAY LANDSCAPING & IRRIGATION @ 35TH

WENTWORTH AVE

EXISTING CONDITIONS

SCALE: 1"=20' DRAWN BY: JDC

DATE: 03/13/07 CHECKED BY: DDM

BOWMAN, BARRETT & ASSOCIATES INC.
CONSULTING ENGINEERS
Chicago, Illinois
312.228.0100
www.bbandainc.com

n:\660\cad\civil\02F\02F_SHEETS\660_02FCEX02.dgn

5:06:47 PM

9/18/2008