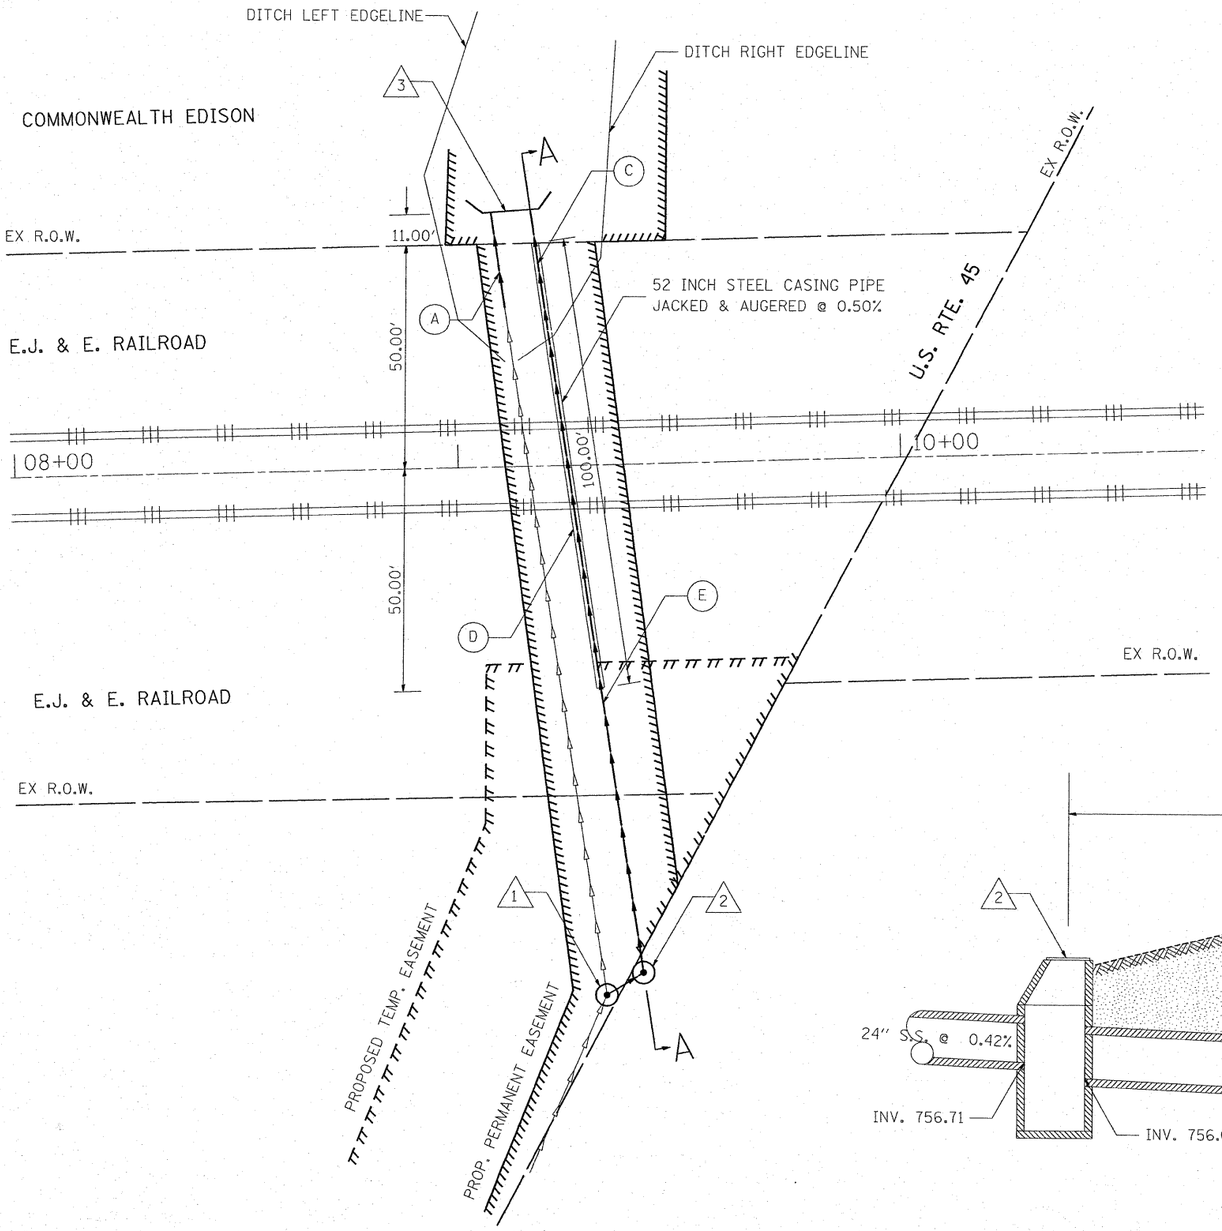

PLAN
SCALE: NTS

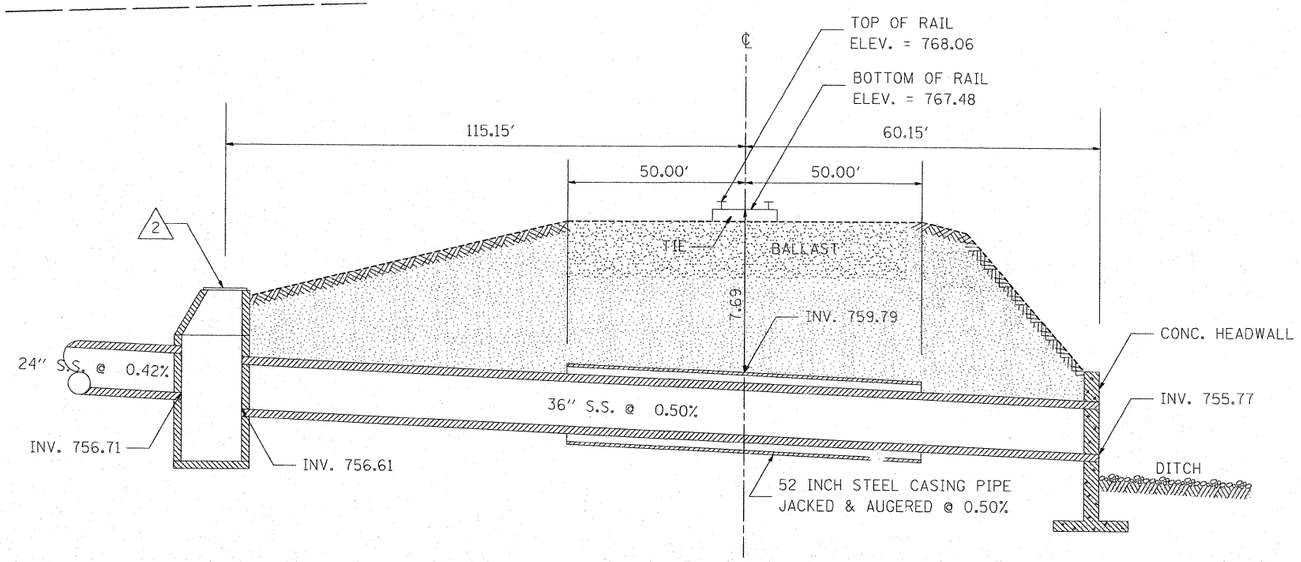

SECTION THRU A – A
SCALE: NTS

FILE NAME = c:\projects\p118604\design_aa.dgn	USER NAME = galbannb	DESIGNED -	REVISED -
		DRAWN -	REVISED -
	PLOT SCALE = 49.9999 ' / IN.	CHECKED -	REVISED -
	PLOT DATE = 7/7/2008	DATE -	REVISED -

STATE OF ILLINOIS
DEPARTMENT OF TRANSPORTATION

US 45 (LA GRANGE RD) UNDER E J & E RAILROAD
PROPOSED STORM SEWER UNDER E J & E TRACKS (EXHIBIT)

SCALE: | SHEET NO. OF SHEETS | STA. TO STA.

F.A.P. RTE.	SECTION	COUNTY	TOTAL SHEETS	SHEET NO.
330	104 T-3	WILL	32	11
		CONTRACT NO. 60B09		
FED. ROAD DIST. NO. 1	ILLINOIS	FED. AID PROJECT		