F.A.P. RTE.	SECTION	COUNTY	TOTAL SHEETS	SHEET NO.
876	9Y-RS-7	WILL	100	91
STA. 1+650	TO STA. 1+675			
FED. ROAD DIST. NO.	ILLINOIS	FED. AID PROJECT		

CONTRACT NO. 60E52
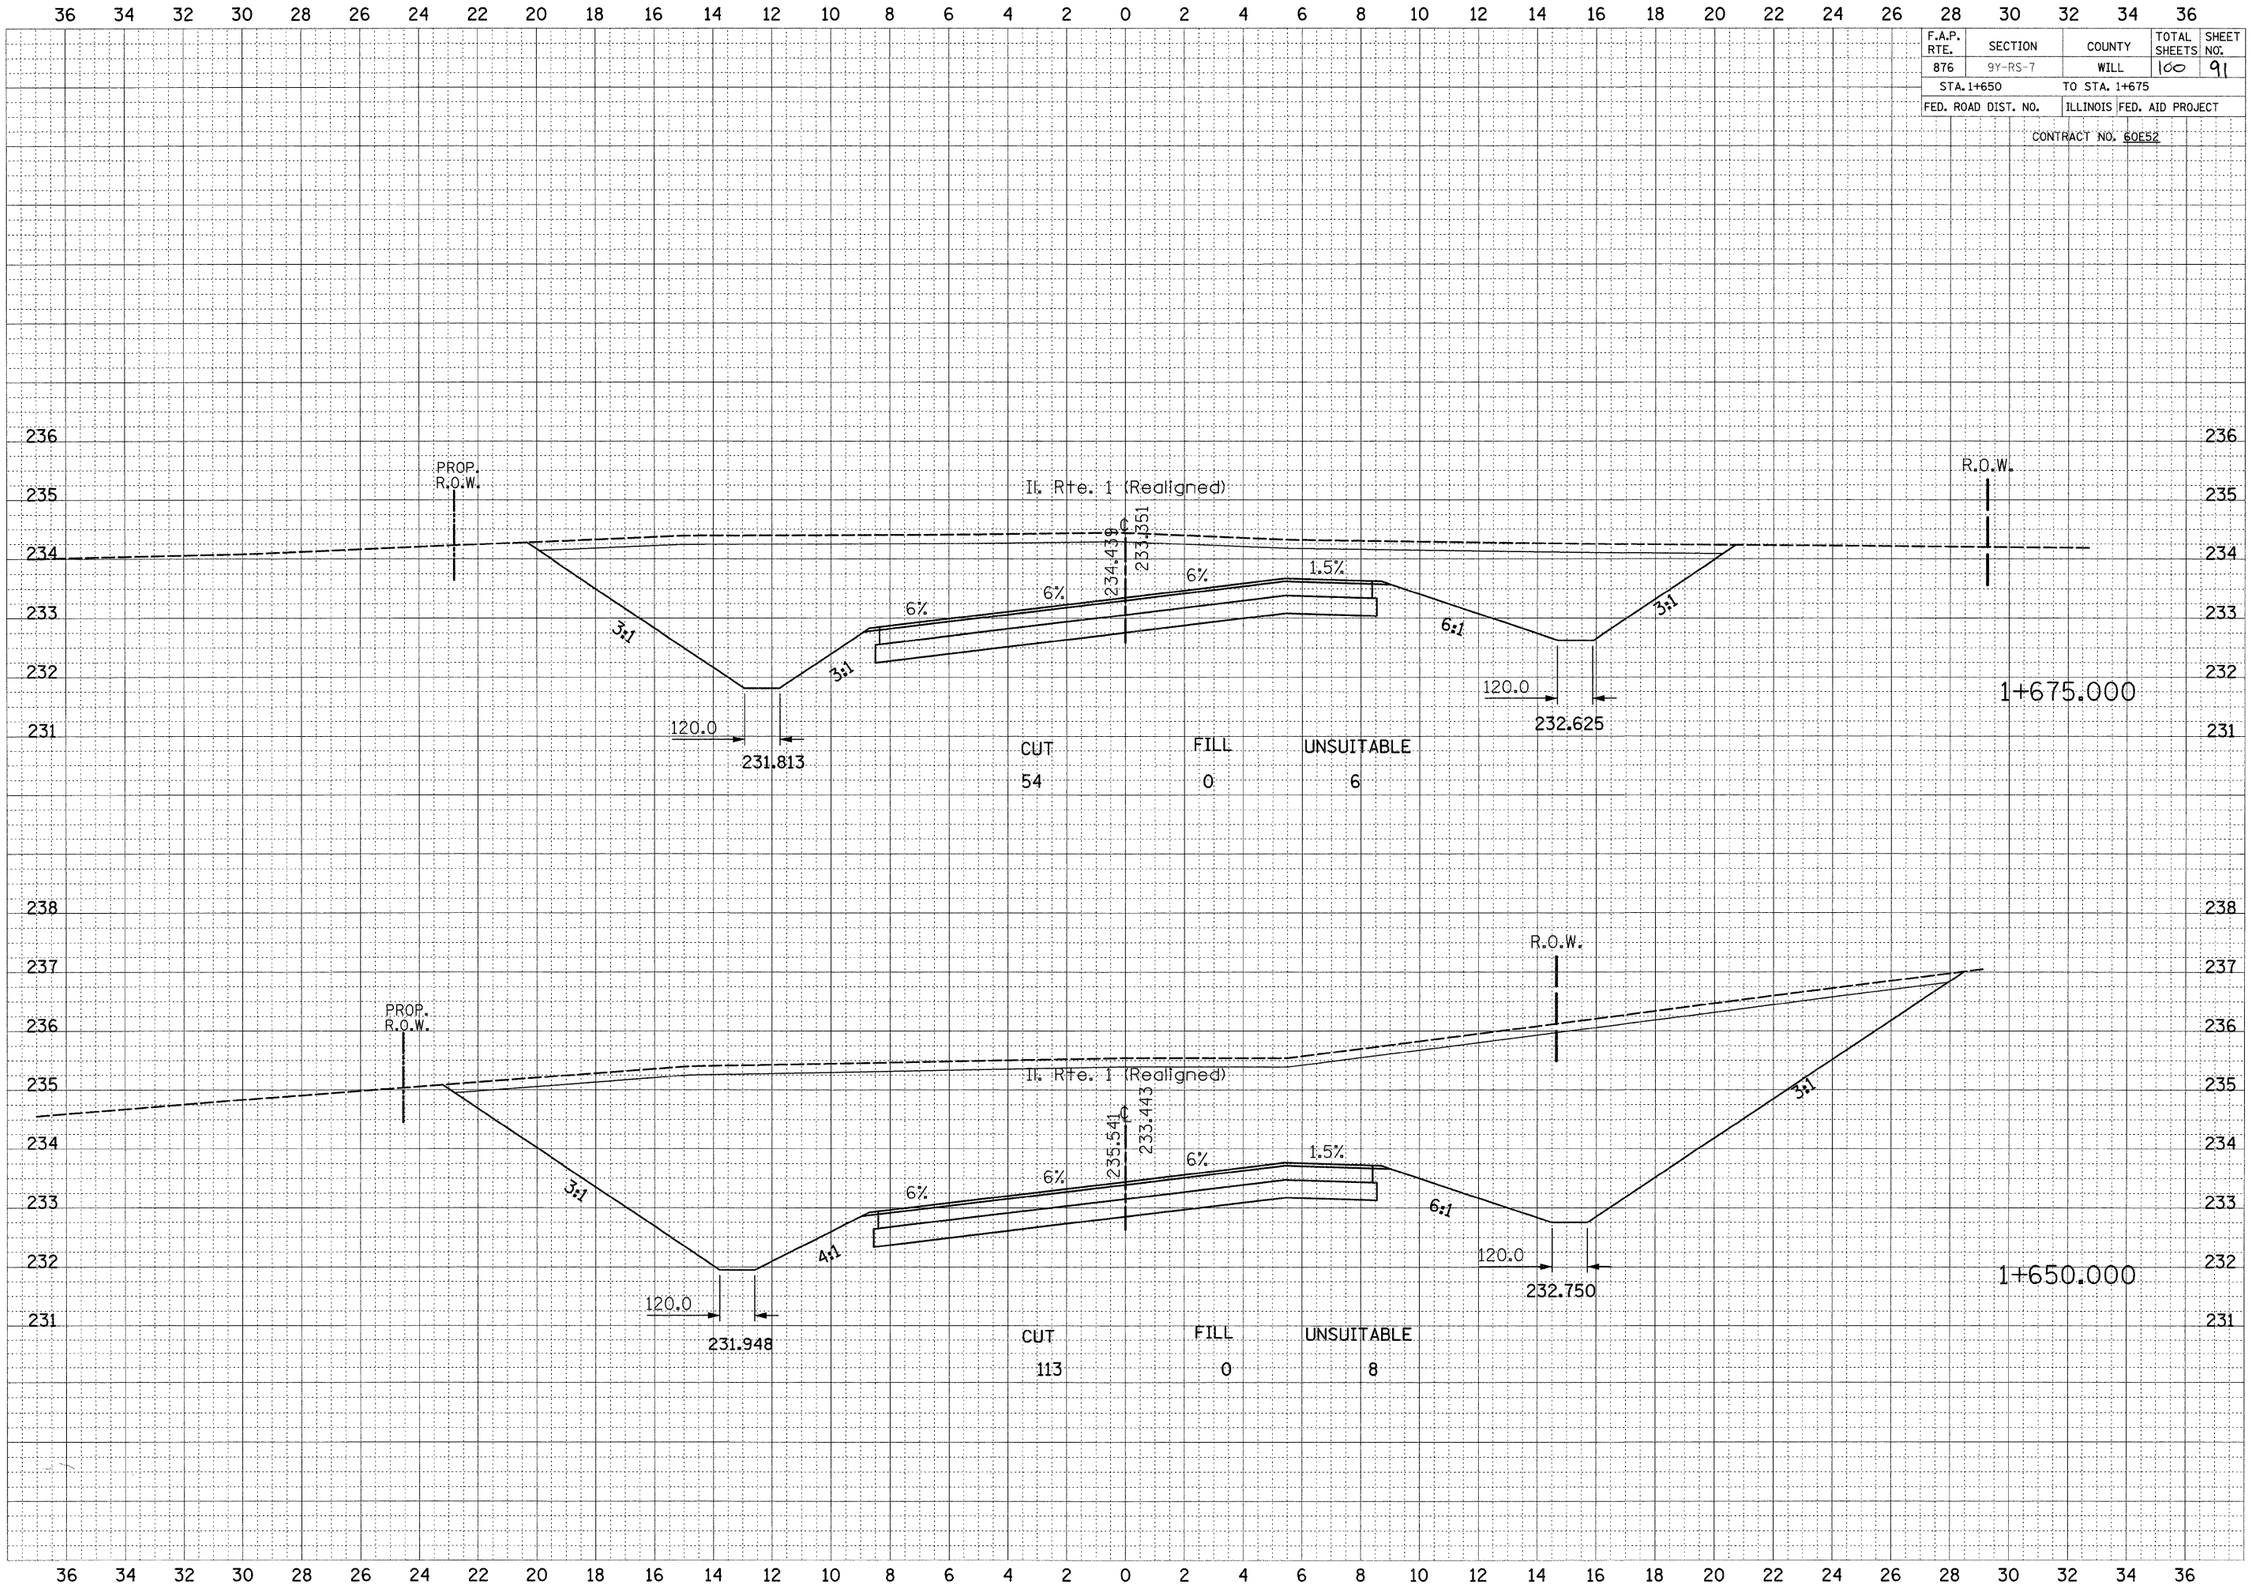
FINAL SURVEY — NOTE BOOK — NO. — SURVEYED — PLOTTED — TYPING — AREAS — AREAS CHECKED — BY — DATE