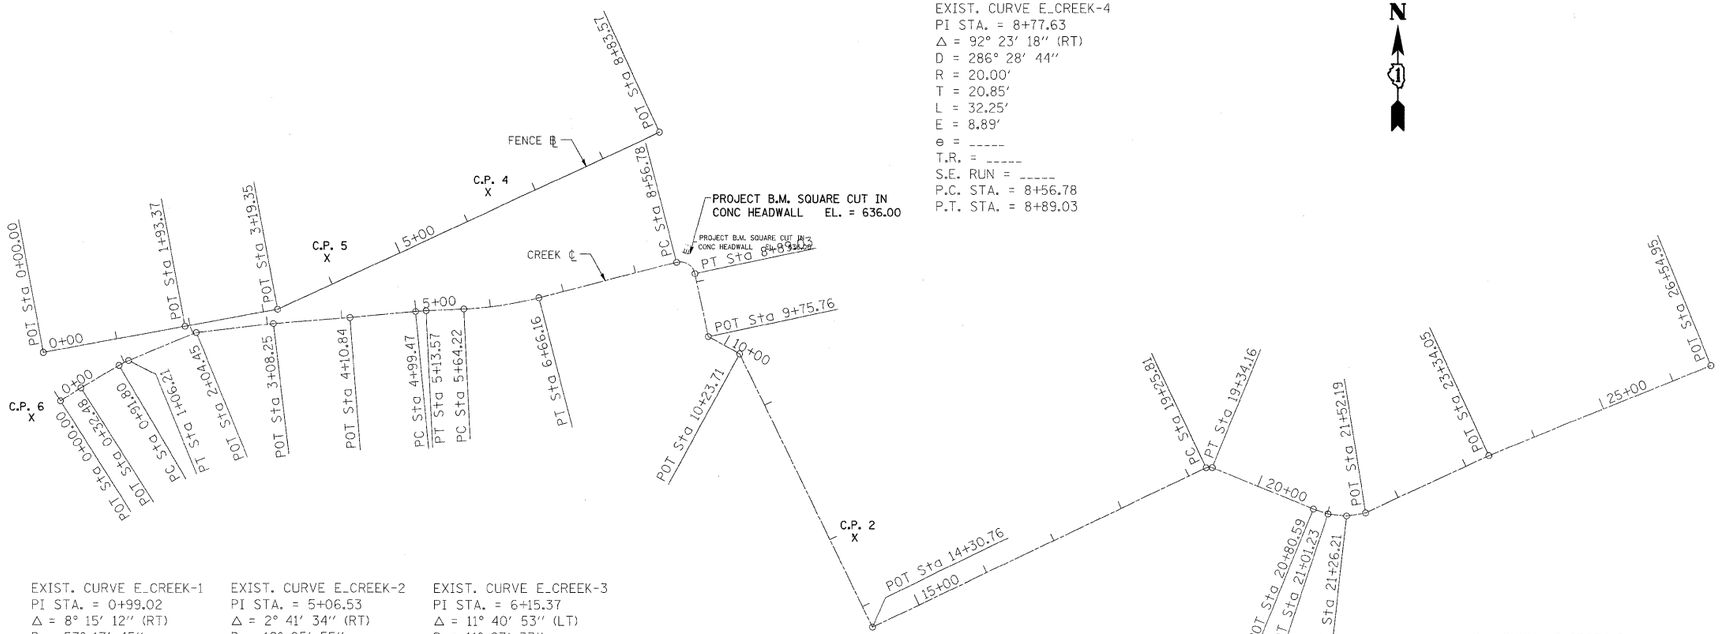

EXIST. CURVE E_CREEK-1
PI STA. = 0+99.02
Δ = 8° 15′ 12″ (RT)
D = 57° 17′ 45″
R = 100.00′
T = 7.21′
L = 14.40′
E = 0.26′
e = _____
T.R. = _____
S.E. RUN = _____
P.C. STA. = 0+91.80
P.T. STA. = 1+06.21

EXIST. CURVE E_CREEK-2
PI STA. = 5+06.53
Δ = 2° 41′ 34″ (RT)
D = 19° 05′ 55″
R = 300.00′
T = 7.05′
L = 14.10′
E = 0.08′
e = _____
T.R. = _____
S.E. RUN = _____
P.C. STA. = 4+99.47
P.T. STA. = 5+13.57

EXIST. CURVE E_CREEK-3
PI STA. = 6+15.37
Δ = 11° 40′ 53″ (LT)
D = 11° 27′ 33″
R = 500.00′
T = 51.15′
L = 101.94′
E = 2.61′
e = _____
T.R. = _____
S.E. RUN = _____
P.C. STA. = 5+64.22
P.T. STA. = 6+66.16

EXIST. CURVE E_CREEK-4
PI STA. = 8+77.63
Δ = 92° 23′ 18″ (RT)
D = 286° 28′ 44″
R = 20.00′
T = 20.85′
L = 32.25′
E = 8.89′
e = _____
T.R. = _____
S.E. RUN = _____
P.C. STA. = 8+56.78
P.T. STA. = 8+89.03

EXIST. CURVE E_CREEK-5
PI STA. = 19+30.24
Δ = 47° 48′ 48″ (RT)
D = 572° 57′ 28″
R = 10.00′
T = 4.43′
L = 8.35′
E = 0.94′
e = _____
T.R. = _____
S.E. RUN = _____
P.C. STA. = 19+25.81
P.T. STA. = 19+34.16

C.P. 2

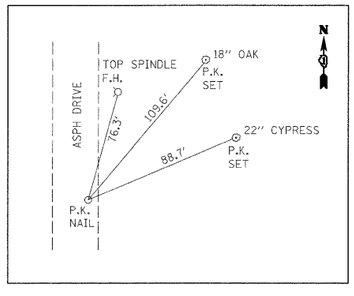

C.P. 4

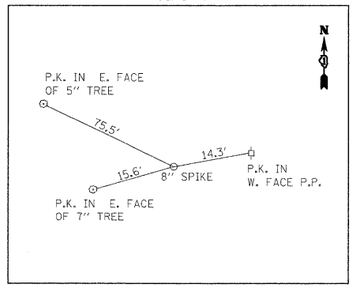

C.P. 5

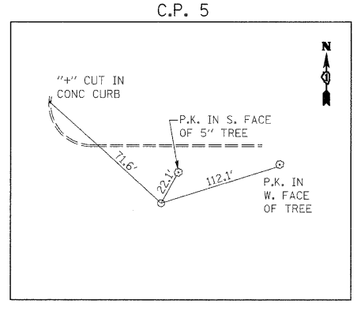

C.P. 6

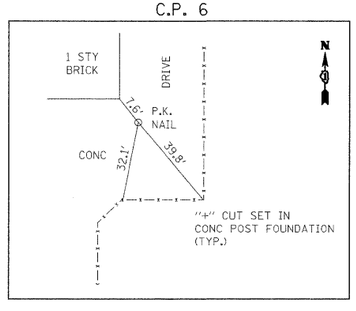

FILE NAME = K:\pl99107\IL43@IL19\sh_all.dgn	USER NAME = leysa	DESIGNED -	REVISED -
		DRAWN -	REVISED -
	PLOT SCALE = 100.0000 ′ / IN.	CHECKED -	REVISED -
	PLOT DATE = 8/27/2008	DATE -	REVISED -

STATE OF ILLINOIS
DEPARTMENT OF TRANSPORTATION

ALIGNMENT & TIES PLAN
NORTHSIDE MAINTENANCE YARD – IL. RTE. 43 & IL. RTE. 19

SCALE: 1″=100′ | SHEET NO. OF SHEETS | STA. | TO STA.

F.A.P RTE.	SECTION	COUNTY	TOTAL SHEETS	SHEET NO.
345	2008-036 LS	COOK		4
		CONTRACT NO. 60E77		
FED. ROAD DIST. NO.	ILLINOIS	FED. AID PROJECT		