EARTH TECH
A tyco INTERNATIONAL LTD. COMPANY

F.A.U RTE.	SECTION	COUNTY	TOTAL SHEETS	SHEET NO.
1463	1010.1B	COOK	171	25
STA. 200+00	TO STA. 213+00			
FED. ROAD DIST. NO.	ILLINOIS	FED. AID PROJECT		

CONTRACT NO. 62196

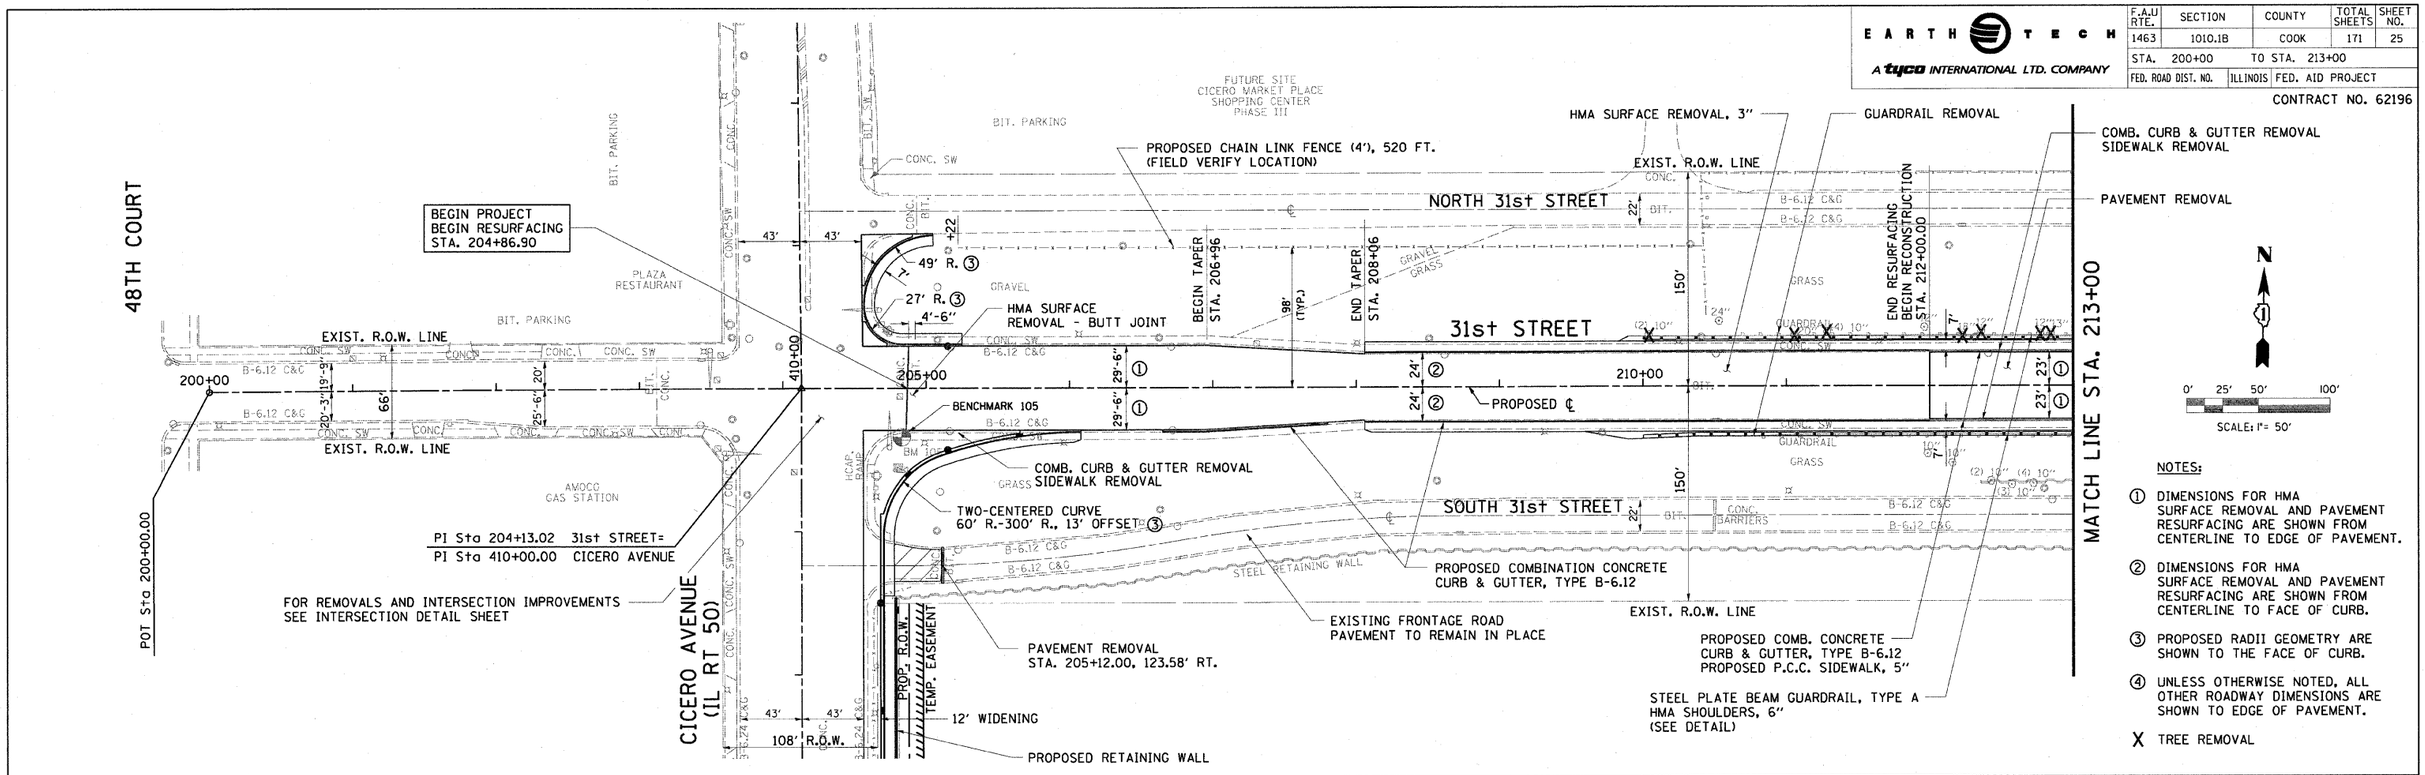

NOTES:

① DIMENSIONS FOR HMA SURFACE REMOVAL AND PAVEMENT RESURFACING ARE SHOWN FROM CENTERLINE TO EDGE OF PAVEMENT.

② DIMENSIONS FOR HMA SURFACE REMOVAL AND PAVEMENT RESURFACING ARE SHOWN FROM CENTERLINE TO FACE OF CURB.

③ PROPOSED RADII GEOMETRY ARE SHOWN TO THE FACE OF CURB.

④ UNLESS OTHERWISE NOTED, ALL OTHER ROADWAY DIMENSIONS ARE SHOWN TO EDGE OF PAVEMENT.

X TREE REMOVAL

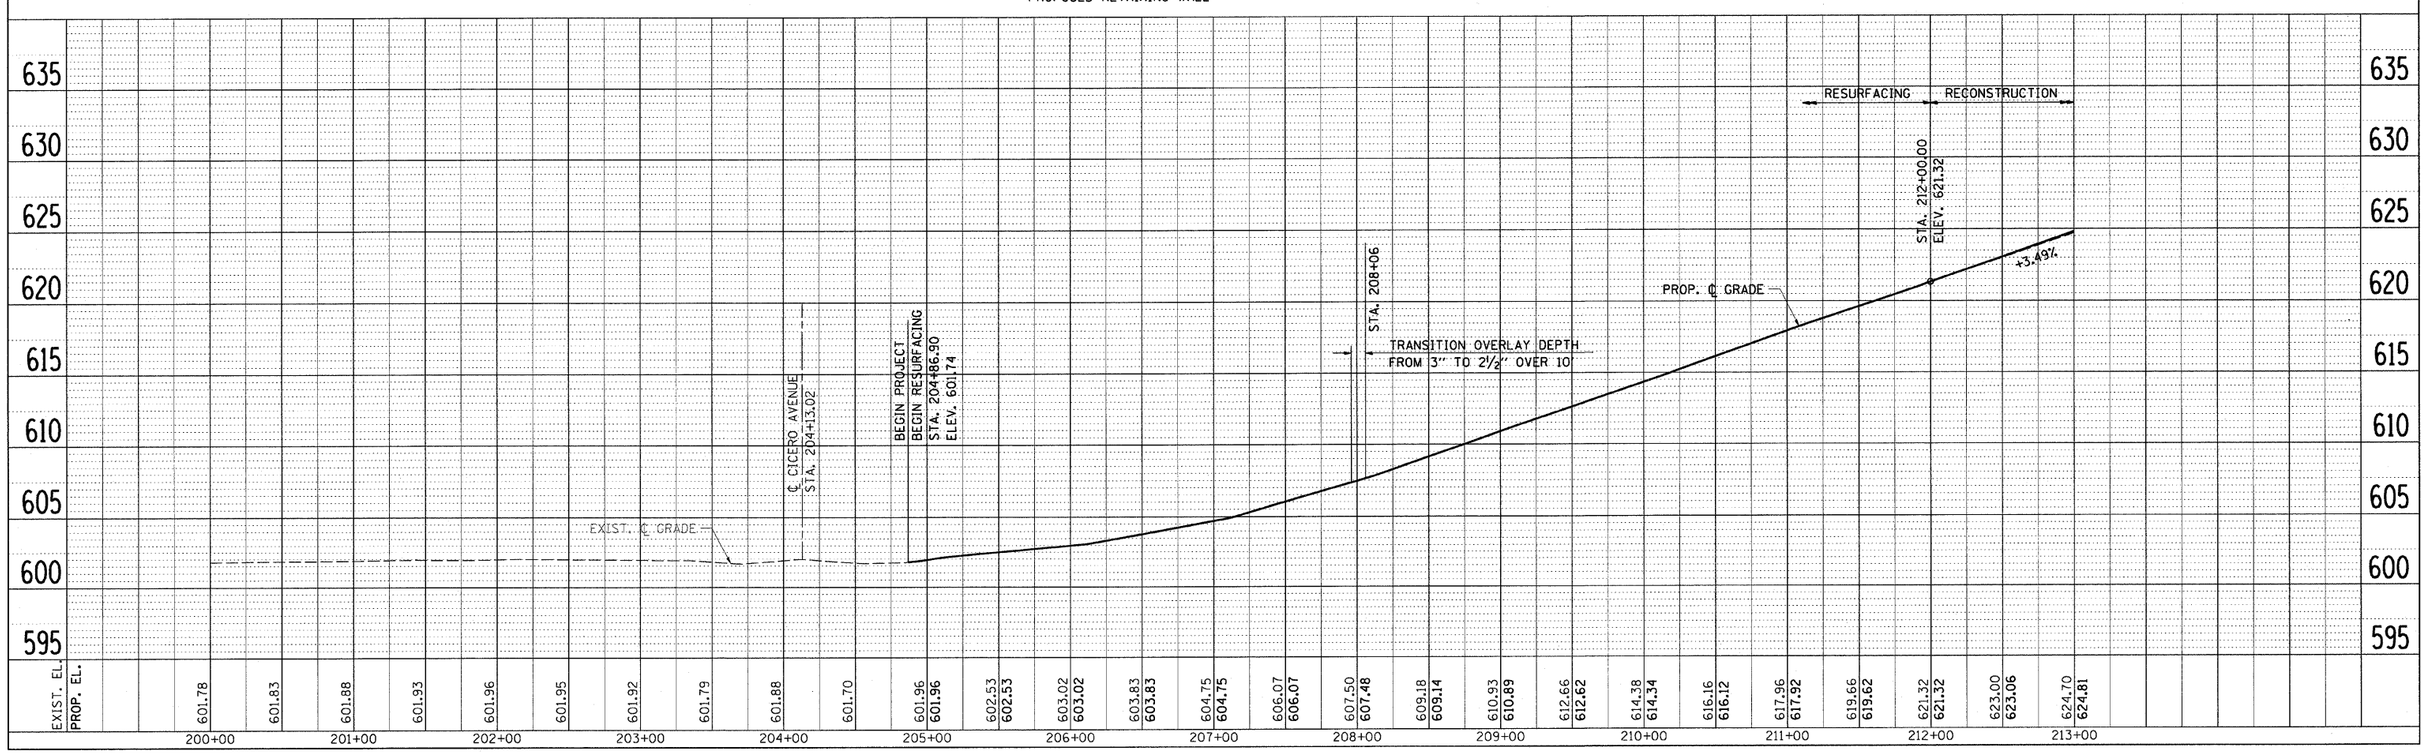

31st STREET - ROADWAY PLAN AND PROFILE