EARTH TECH
A tyco INTERNATIONAL LTD. COMPANY

F.A.U RTE.	SECTION	COUNTY	TOTAL SHEETS	SHEET NO.
1463	1010.1B	COOK	171	28
STA. 403+00	TO STA. 418+00			
FED. ROAD DIST. NO.	ILLINOIS	FED. AID PROJECT		

CONTRACT NO. 62196

PLAN — SURVEYED / DATUM / ALIGNMENT CHECKED / RT. OF WAY CHECKED / FIELD BOOK / NOTE BOOK / NO.

PROFILE — SURVEYED / DATUM / GRADES CHECKED / ELEV. NOTED / STRUCTURE NOTATIONS CHKD / FIELD BOOK / NOTE BOOK / NO.

BY / DATE

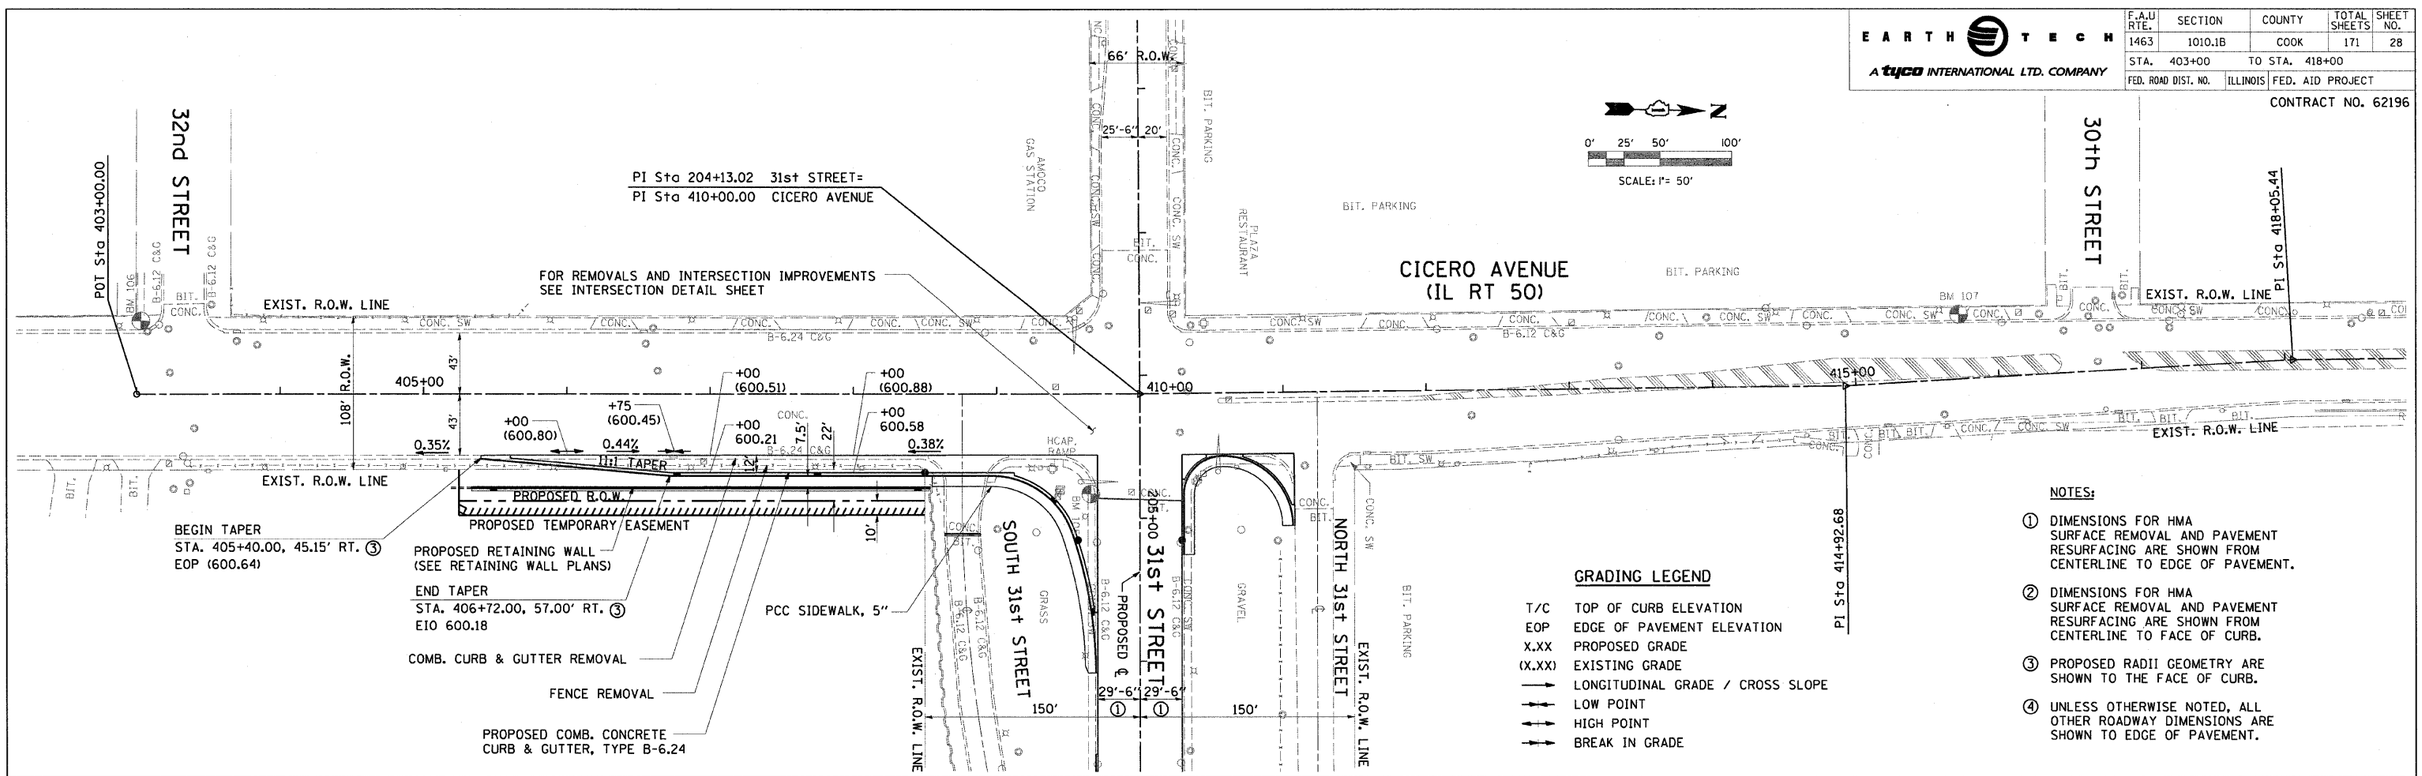

NOTES:

① DIMENSIONS FOR HMA SURFACE REMOVAL AND PAVEMENT RESURFACING ARE SHOWN FROM CENTERLINE TO EDGE OF PAVEMENT.

② DIMENSIONS FOR HMA SURFACE REMOVAL AND PAVEMENT RESURFACING ARE SHOWN FROM CENTERLINE TO FACE OF CURB.

③ PROPOSED RADII GEOMETRY ARE SHOWN TO THE FACE OF CURB.

④ UNLESS OTHERWISE NOTED, ALL OTHER ROADWAY DIMENSIONS ARE SHOWN TO EDGE OF PAVEMENT.

GRADING LEGEND

T/C	TOP OF CURB ELEVATION
EOP	EDGE OF PAVEMENT ELEVATION
X.XX	PROPOSED GRADE
(X.XX)	EXISTING GRADE
——→	LONGITUDINAL GRADE / CROSS SLOPE
←→	LOW POINT
→←	HIGH POINT
→→	BREAK IN GRADE

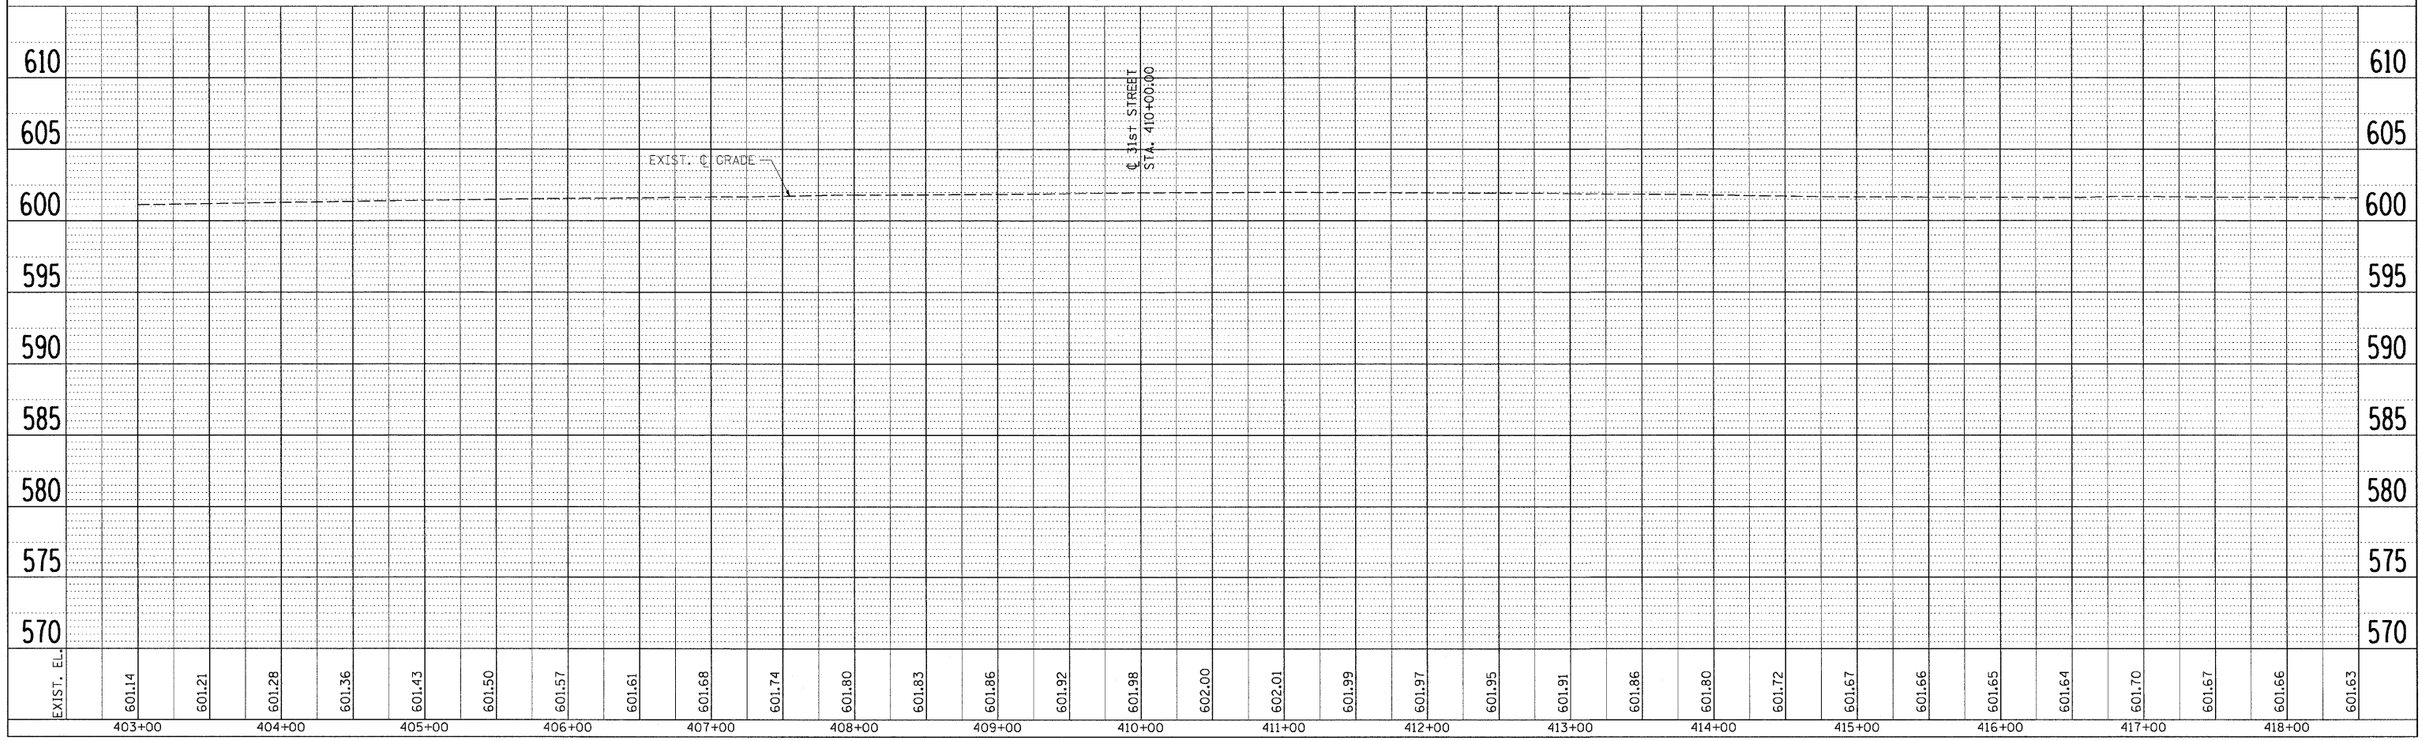

CICERO AVENUE - ROADWAY PLAN AND PROFILE