SECTION	COUNTY	TOTAL SHEETS	SHEET NO.
08-F3000-20-BT	COOK	29	9
STA. 26+250	TO STA. 26+615.344		
IDOT PROJECT NO.			
CENTENNIAL TRAIL			

CONTRACT NO. 63052

REMOVE AND REERECT GUARDRAIL. NEW 150mm X 150mm X 356mm WOOD POSTS TO BE ATTACHED TO THE PATH SIDE OF THE GUARDRAIL POSTS (WOOD POSTS TO BE INCLUDED IN THE COST OF GUARDRAIL R&R)

EXIST. R.O.W.

PROP. ℄ BIKE PATH

LIMITS OF DISTURBANCE

PERIMETER EROSION BARRIER

CONCRETE BLOCK RETAINING WALL WITH RUSTIC RAIL FENCE

MATCH EXISTING

POT STA 26+472.206

PCC STA 26+432.564

HOT STA 26+435.673

47TH STREET

MATCHLINE STA. 26+250

PAINT PAVEMENT MARKING LINE 100MM, SOLID YELLOW

PROPOSED BICYCLE TRAIL AGG. BASE COURSE, TYPE B, 150MM HOT-MIX ASPHALT SURFACE COURSE MIX C, N50, 50MM

CURVE CL-219

156 SM PAVEMENT REMOVAL

PROP. CURVE CL-219
PI STA = 26+434.119
Δ = 3° 33′ 49″ (RT)
R = 49.999 m
T = 1.555 m
L = 3.110 m
E = 0.024 m

Ⓐ W11-1 750mm X 750mm
(2) 4,25m TY A POSTS

STOP R1-1

26+611.356
2.298 LT

DES PLAINES RIVER

REMOVE END OF EXISTING GUARDRAIL AND INSTALL END SECTION PAID FOR AS GAURD RAIL REMOVAL

MATCH EXISTING

RELOCATE EXISTING WOOD POLE

POT STA 26+615.344

BRIDGE SECTION OMMITED FROM PROJECT. CONSTRUCTION COMPLETED AT A PRIOR DATE.

END NEW CONSTRUCTION
STA. 26+615.344
N: 570698.36
E: 343383.58

CROSSWALK (THERMOPLASTIC)

REMOVE EXISTING GATE AND INSTALL NEW 4.25m PIPE GATE. PAID FOR AS PIPE GATE

5 SM PAVEMENT REMOVAL

75m

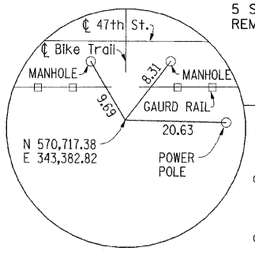

0 25 50 METERS
HORIZONTAL SCALE

0 1 2 2.5 5 METERS
VERTICAL SCALE

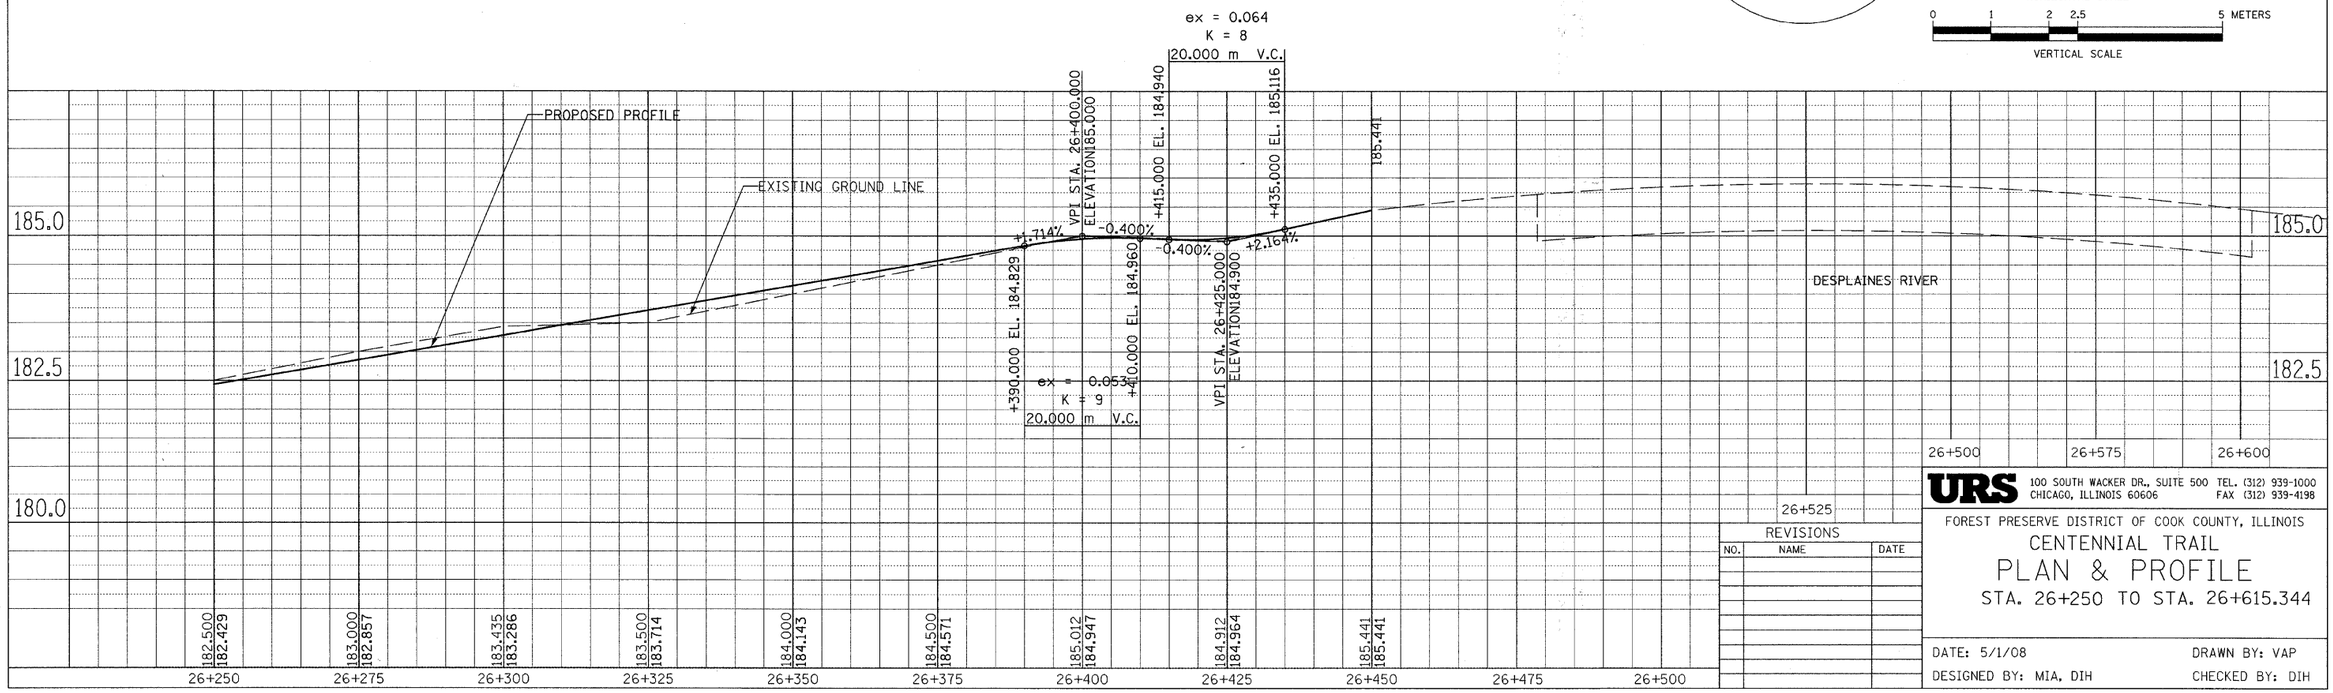

REVISIONS

NO.	NAME	DATE

URS 100 SOUTH WACKER DR., SUITE 500 CHICAGO, ILLINOIS 60606 TEL. (312) 939-1000 FAX (312) 939-4198

FOREST PRESERVE DISTRICT OF COOK COUNTY, ILLINOIS

CENTENNIAL TRAIL

PLAN & PROFILE

STA. 26+250 TO STA. 26+615.344

DATE: 5/1/08 DRAWN BY: VAP

DESIGNED BY: MIA, DIH CHECKED BY: DIH