ROUTE NO.	SECTION	COUNTY	TOTAL SHEETS	SHEET NO.
2714	07-00075-00-RP	COOK	16	9
ILLINOIS PROJECT	M-9003 (035)			
CONTRACT NO.	63070			

N

EDEN MEMORIAL PARK CEMETERY

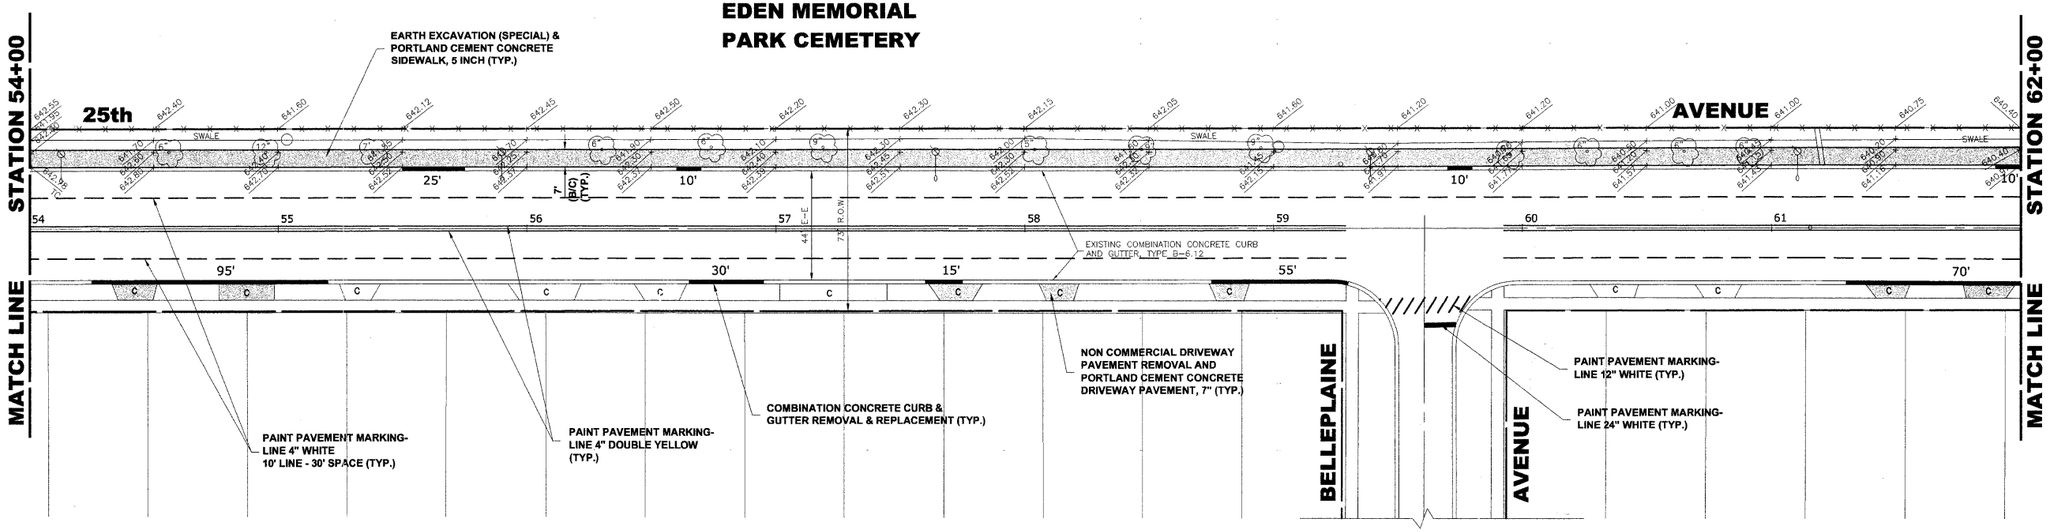

NOTE :
LOCATION & ROUTE OF PROPOSED SIDEWALK TO BE DETERMINED IN FIELD BY ENGINEER.

LEGEND:
(A) DETECTABLE WARNING

N

EDEN MEMORIAL PARK CEMETERY

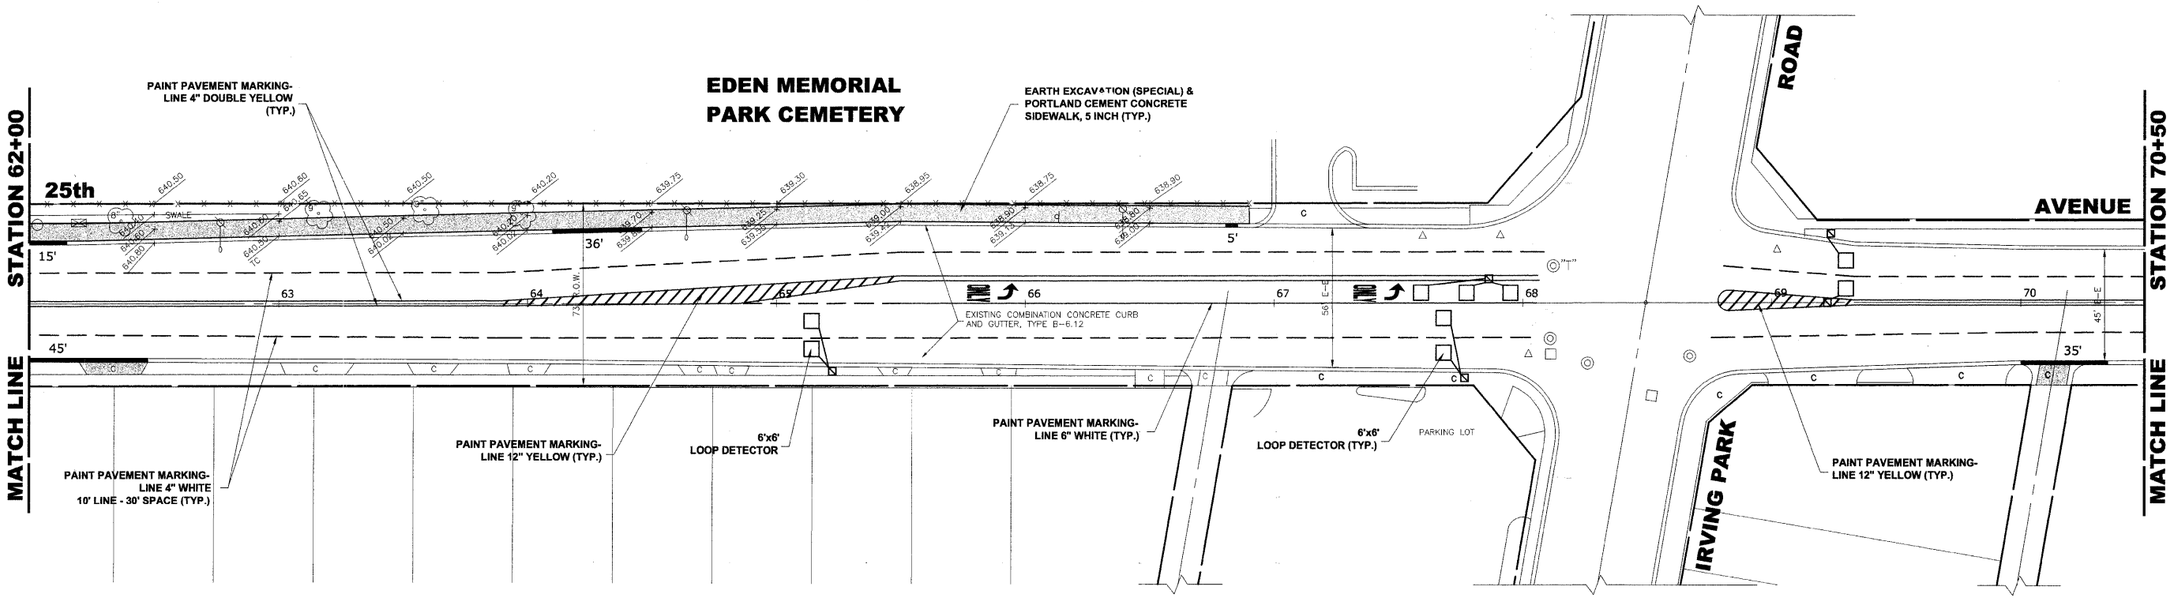

HANCOCK ENGINEERING
◆ Civil Engineers
◆ Municipal Consultants
◆ Established 1911
9933 Roosevelt Road
Westchester, Illinois 60154-2780
Phone: 708/865-0300
Fax: 708/865-1212

REVISION:

SCHILLER PARK

25th AVENUE IMPROVEMENT

(WAVELAND AVENUE TO LAWRENCE AVENUE)

DRAWN BY: LEV, DMM, MK
CHECKED BY: BP
SCALE: 1"=30'
DATE: 7/23/2008

E.H.E. PROJECT NO.: 800-08-06201

Drawing file: W:\Projects\800080862 - 25th Ave Improvement\25th AVENUE\25th AVENUE.dwg Jul 23, 2008 - 5:03pm