TYPICAL SECTIONS

STA. 339+00 - STA. 340+78

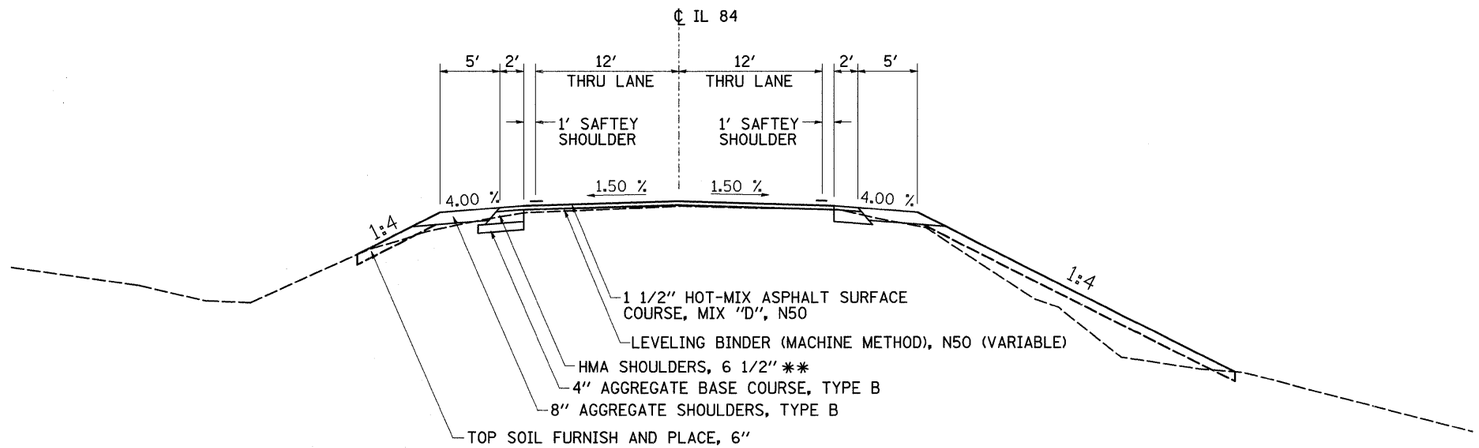

STA. 340+78 - STA. 348+48

* MATCH EXISTING MAINLINE SLOPE IN SUPER ELEVATED SECTIONS
** 112 LB/SQ YD IN

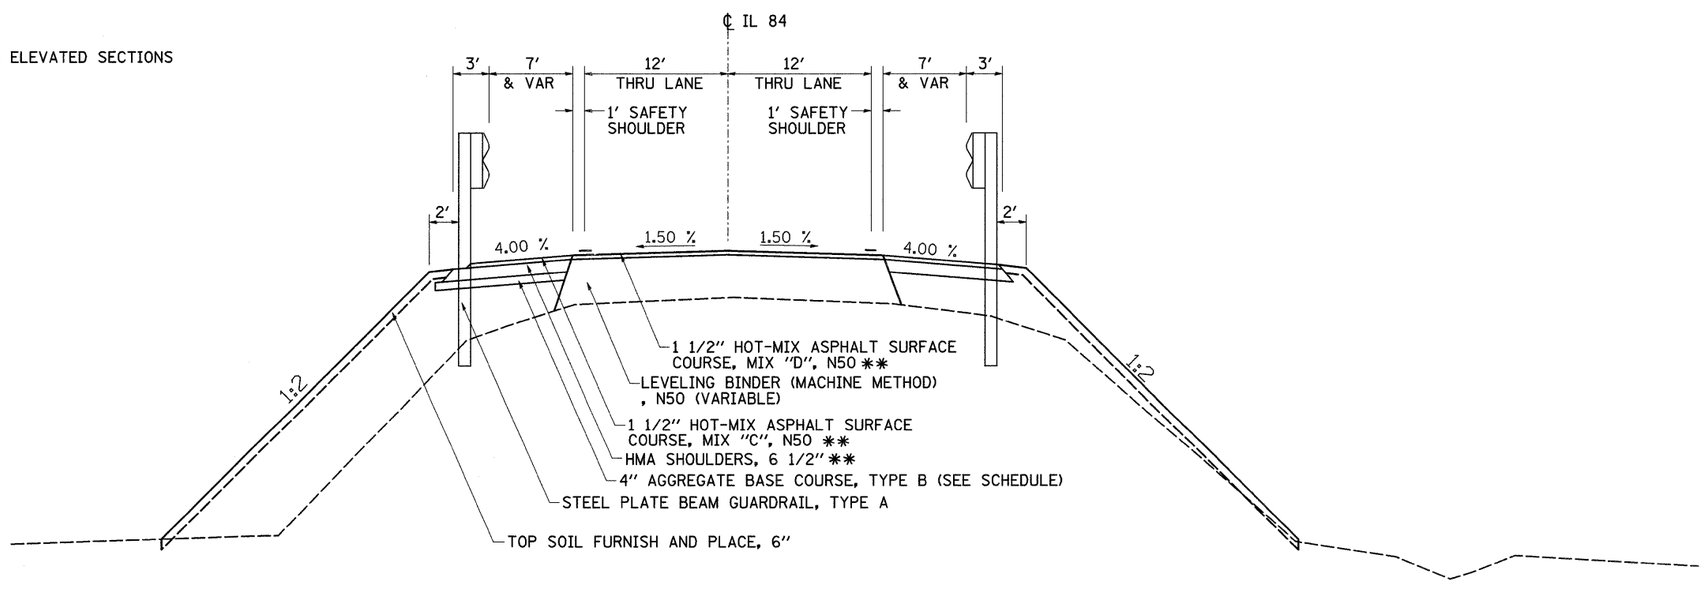

FILE NAME = c:\projects\p206006\d06006typ.dgn	USER NAME = nensonke	DESIGNED -	REVISED -	STATE OF ILLINOIS DEPARTMENT OF TRANSPORTATION	TYPICAL SECTIONS			F.A.P RTE.	SECTION	COUNTY	TOTAL SHEETS / SHEET NO.
		DRAWN -	REVISED -					308	109BR-5	WHITESIDE	83 / 7
	PLOT SCALE = 50.0000 ' / IN.	CHECKED -	REVISED -							CONTRACT NO. 64C25	
	PLOT DATE = Thu Jul 31 09:19:31 2008	DATE -	REVISED -		SCALE:	SHEET NO. OF SHEETS	STA. TO STA.	FED. ROAD DIST. NO.	ILLINOIS	FED. AID PROJECT	