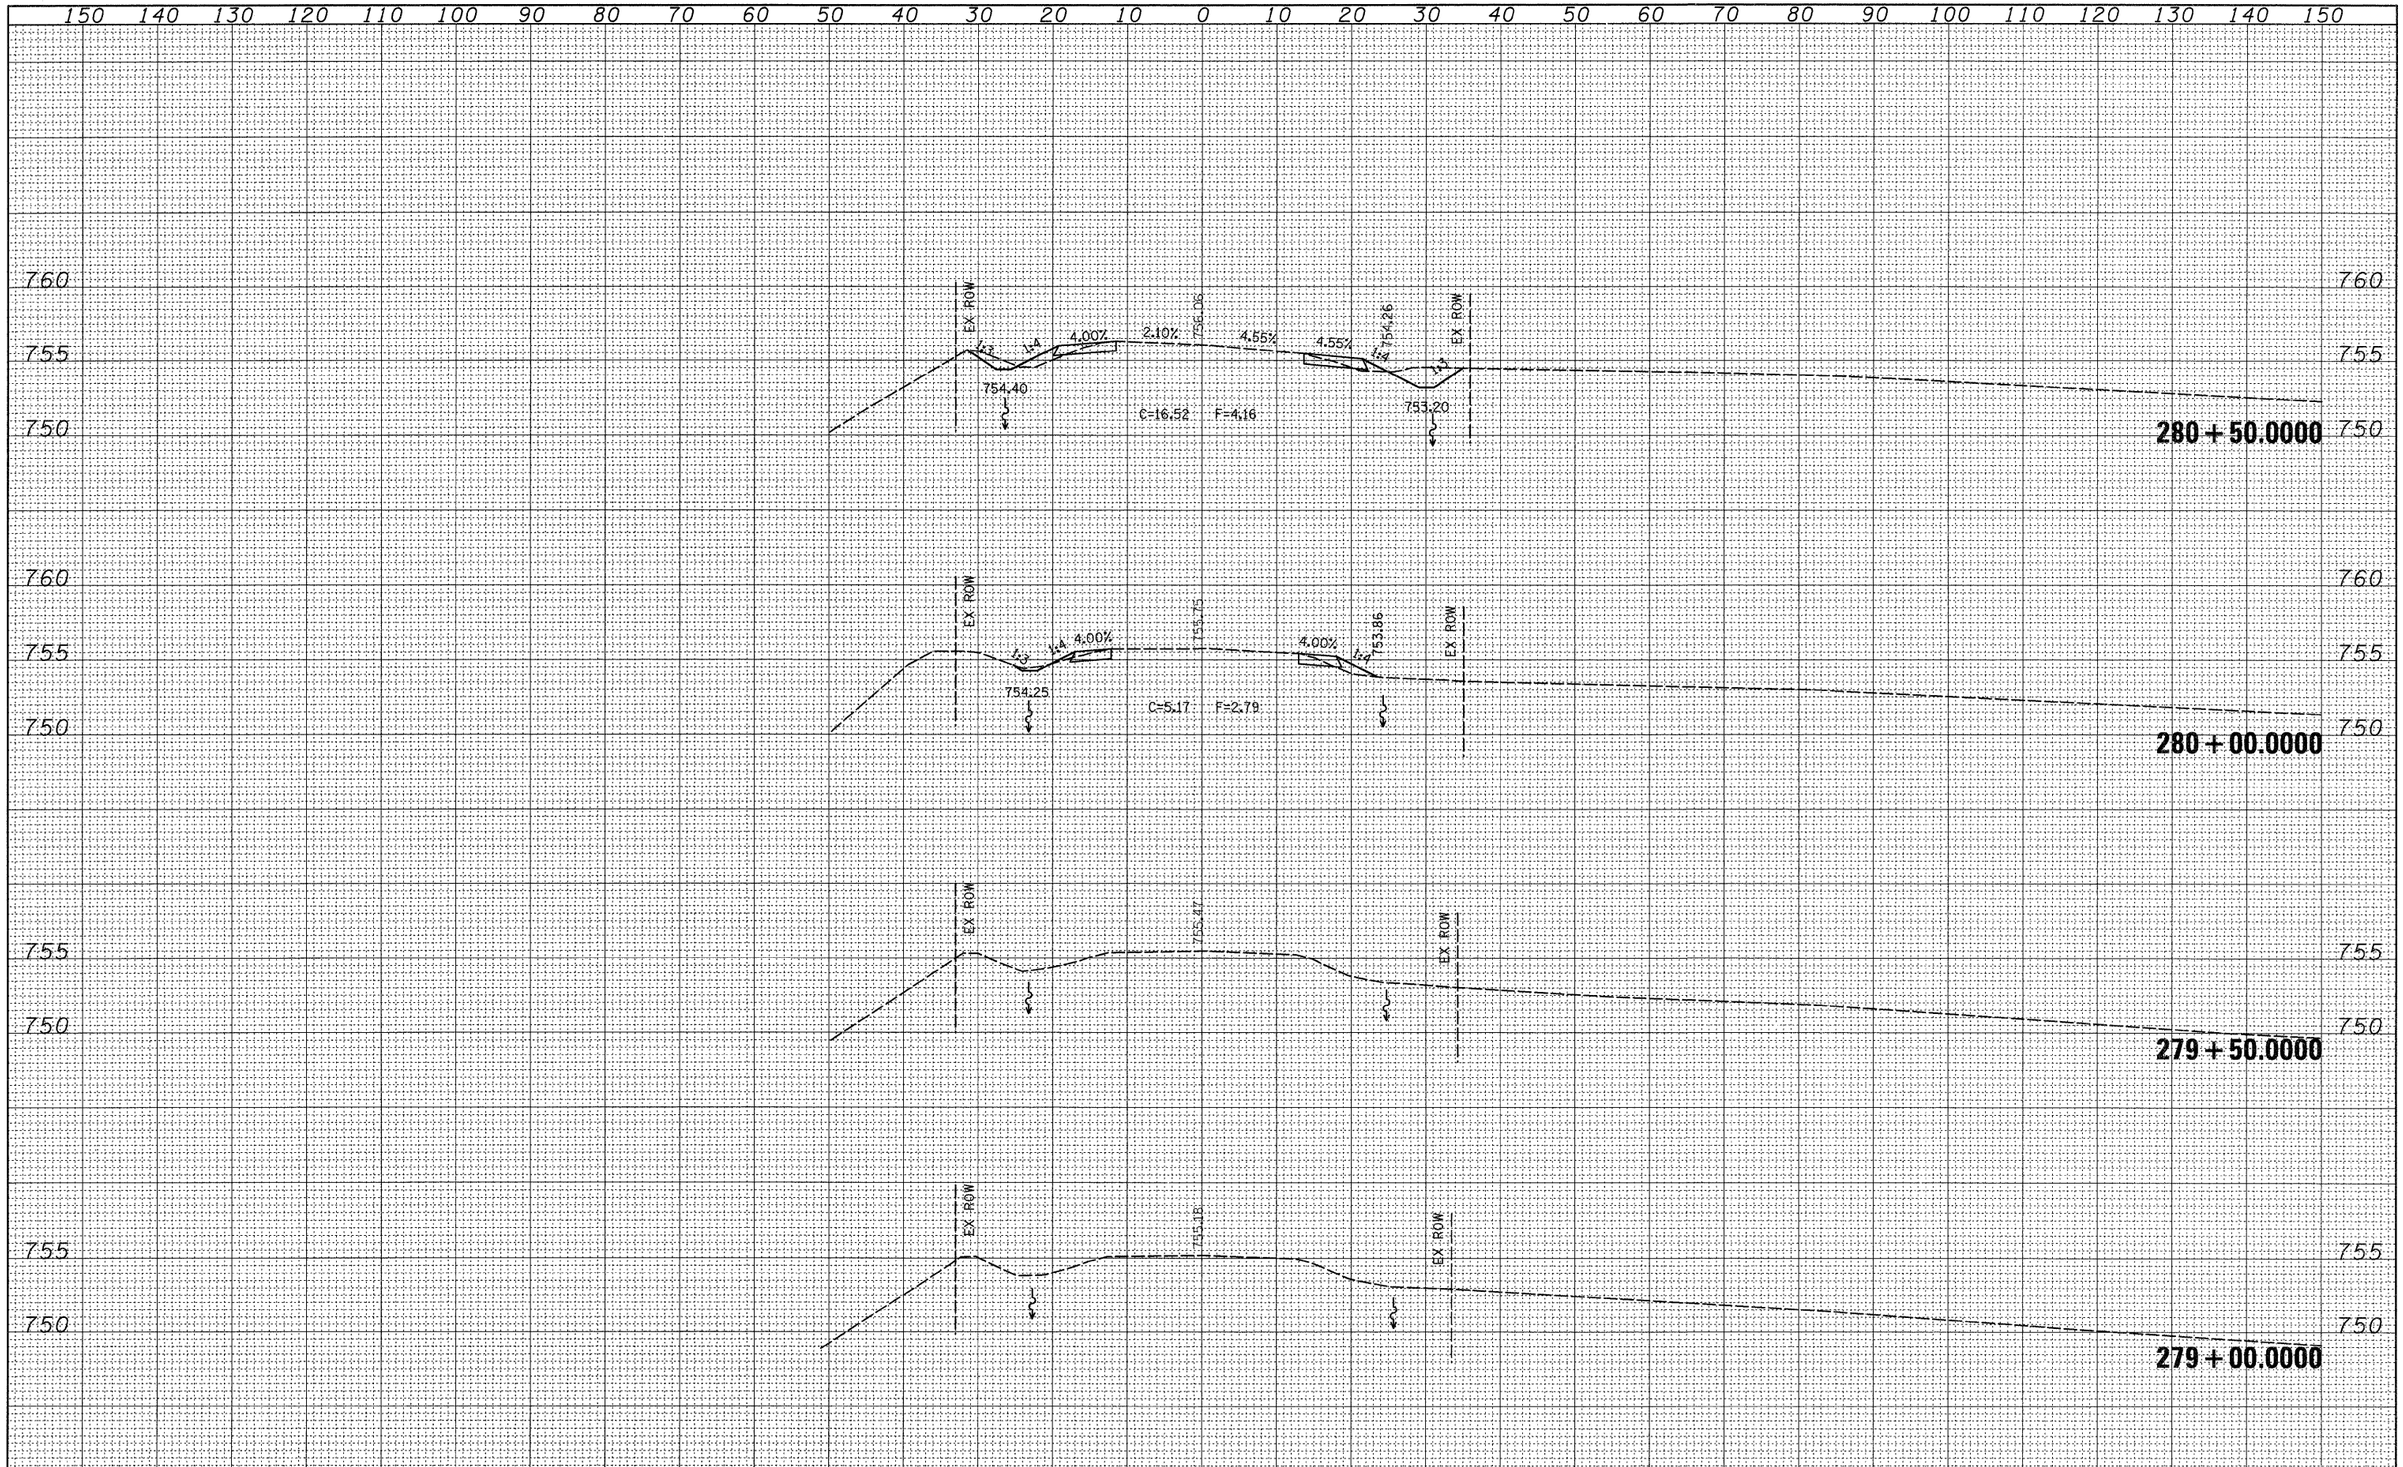

FINAL SURVEY	BY	DATE
SURVEYED		
PLOTTED		
TRAVERSE		
NOTE BOOK	AREAS	
NO.	AREAS CHECKED	

ORIGINAL SURVEY	BY	DATE
SURVEYED		
PLOTTED		
TRAVERSE		
NOTE BOOK	AREAS	
NO.	AREAS CHECKED	

FILE NAME = c:\projects\p201608\d01608xml.dgn	USER NAME = dossdd	DESIGNED -	REVISED -	STATE OF ILLINOIS DEPARTMENT OF TRANSPORTATION
		DRAWN -	REVISED -	
	PLOT SCALE = 10.0000 ' / IN.	CHECKED -	REVISED -	
	PLOT DATE = Wed Jul 30 11:03:52 2008	DATE -	REVISED -	

IL 40

SCALE: | SHEET NO. OF SHEETS | STA. 279+00.0000 TO STA. 280+50.0000

F.A.P. RTE.	SECTION	COUNTY	TOTAL SHEETS	SHEET NO.
646	5M-1	CARROLL	19	12

CONTRACT NO. 64E50

FED. ROAD DIST. NO. | ILLINOIS | FED. AID PROJECT