CONTRACT NO. 6666

F.A. RTE.	SECTION	COUNTY	TOTAL SHEETS	SHEET NO.
607	129 BR	KENDALL	61	47
STA. 106+43.00		TO STA. 106+47.23		
FED. ROAD DIST. NO.	ILLINOIS	FED. AID PROJECT		

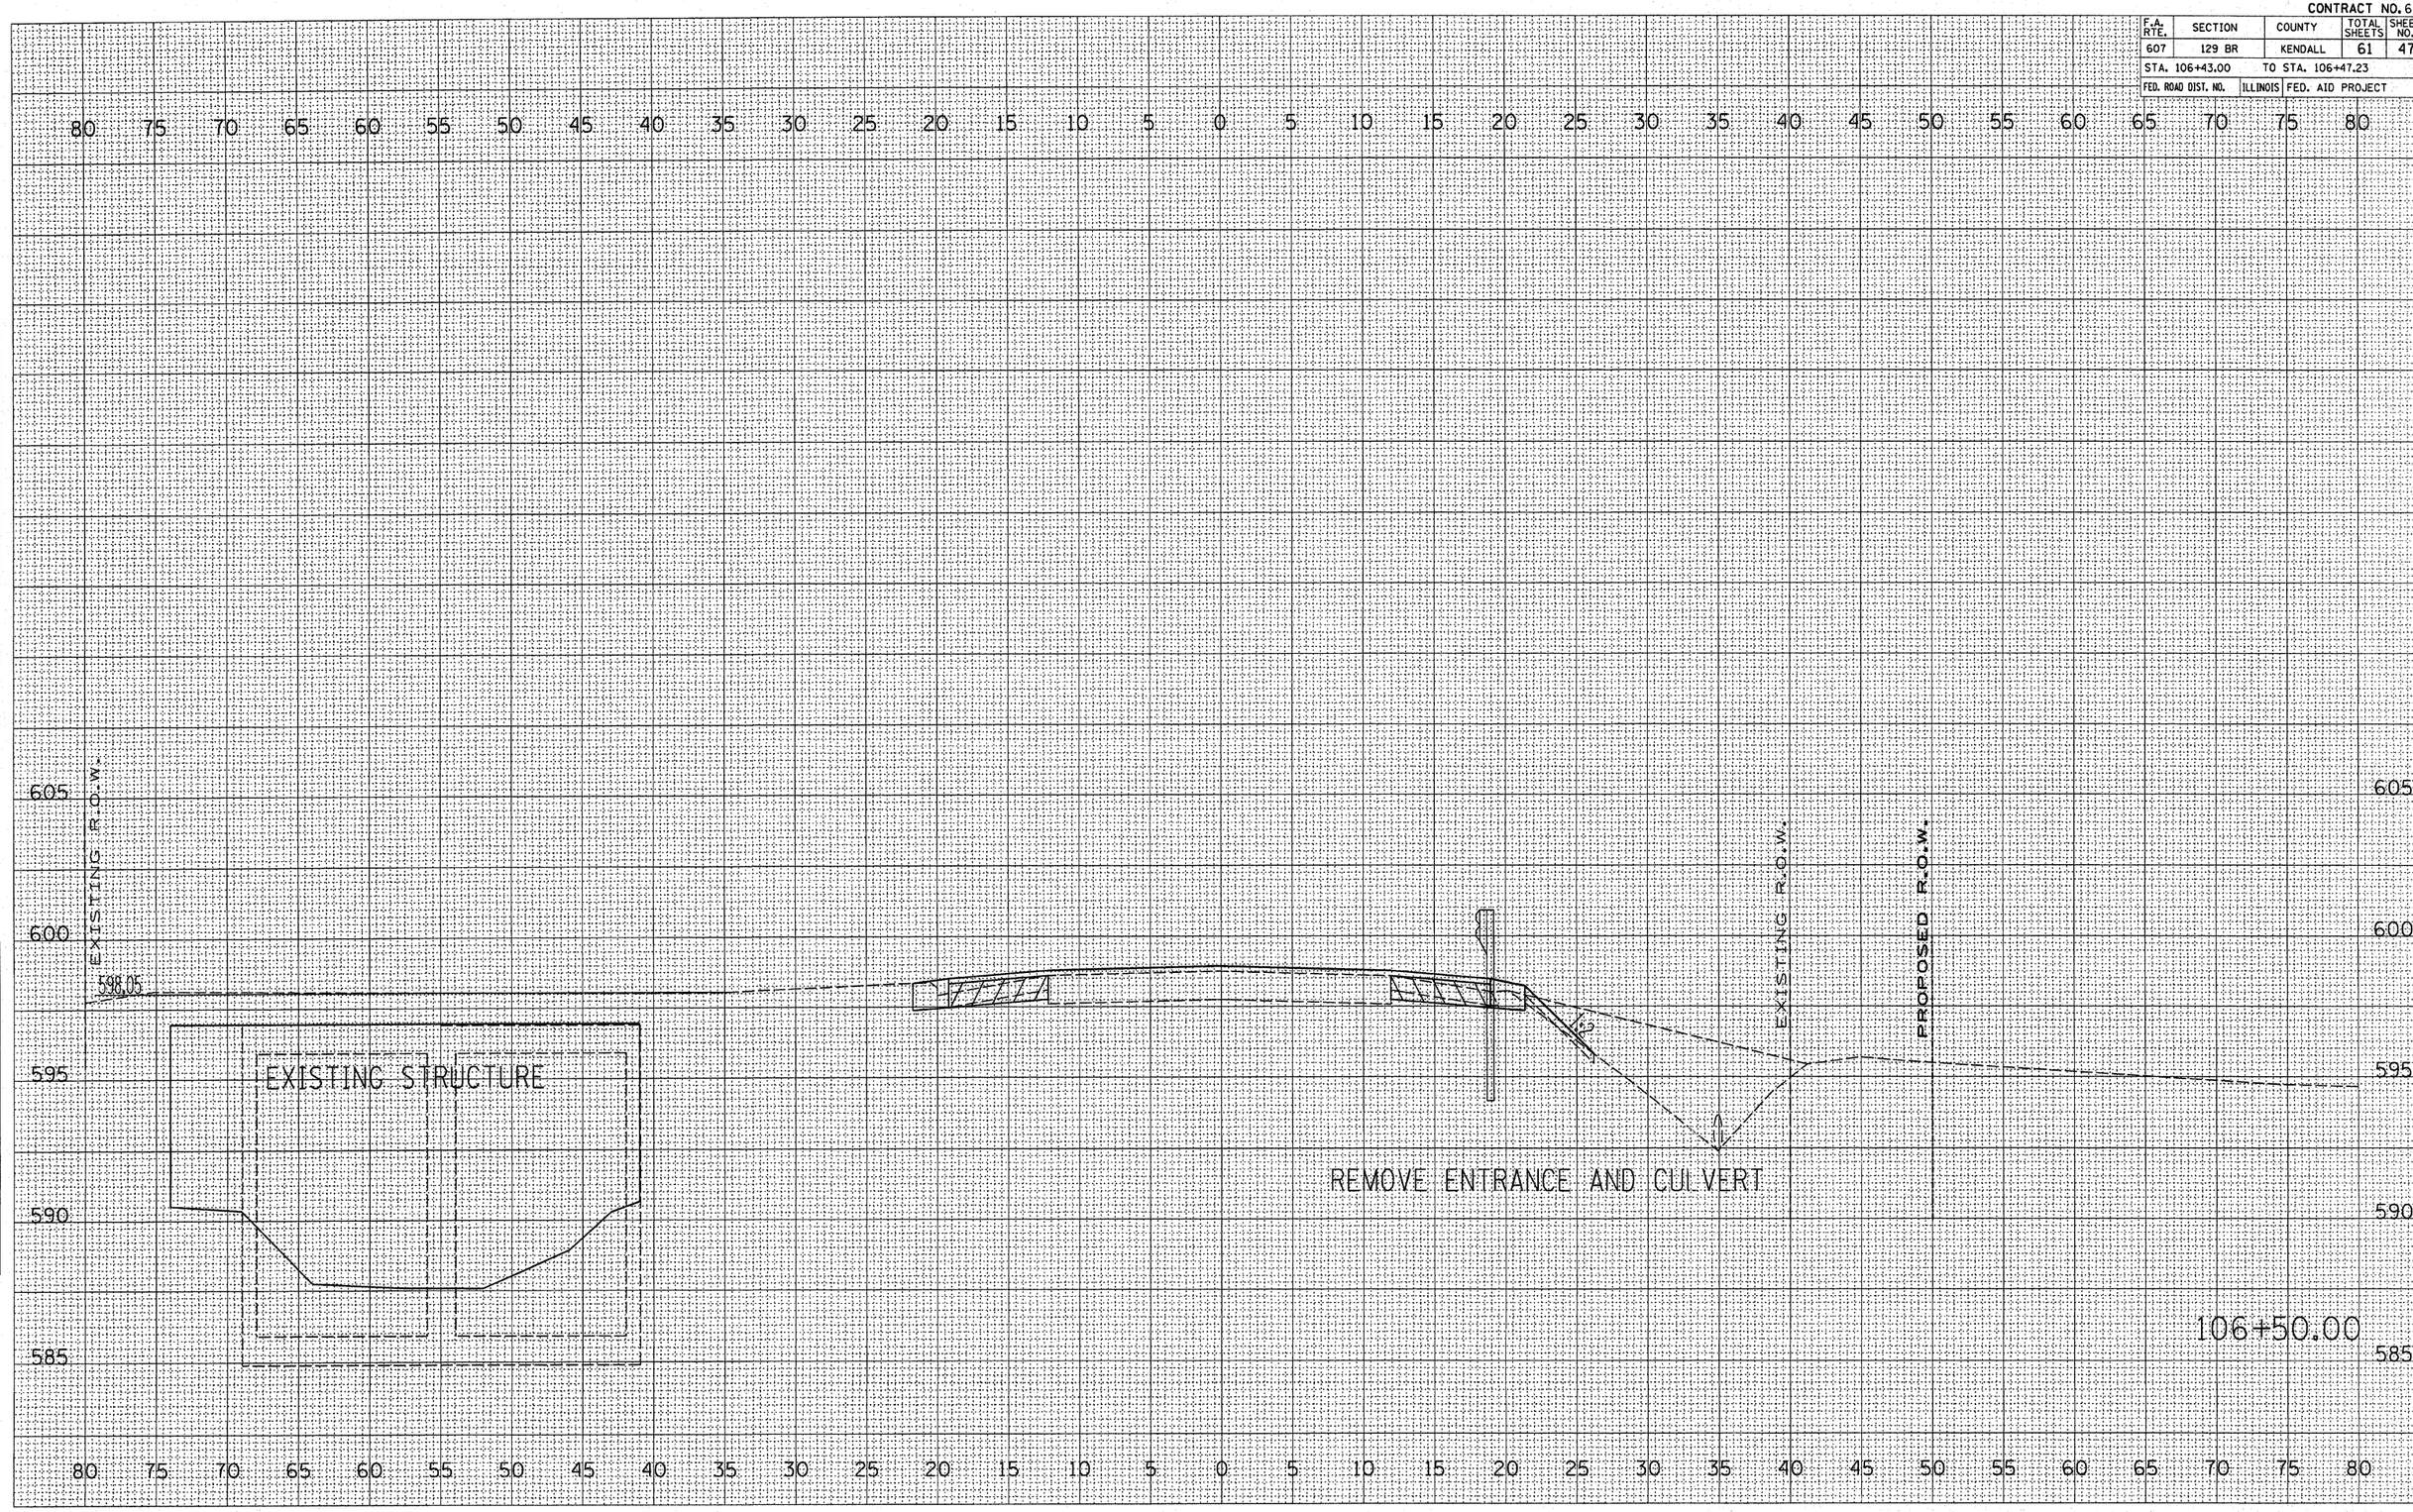

FINAL SURVEY
NOTE BOOK
NO.
SURVEYED
PLOTTED
TEMPLATE
AREAS
AREAS CHECKED
BY
DATE

ORIGINAL SURVEY
NO.
SURVEYED
PLOTTED
TEMPLATE
AREAS
AREAS CHECKED
BY
DATE

PLOT DATE = Aug 20, 2008 - 01:21:16 PM
FILE NAME = c:\pw_work\PWIDOT\WENZELKO\dms32866\6666_Sheets_for_plotting.dgn
PLOT SCALE = 5.0000 ' / IN.
USER NAME = wenzelko