CONTRACT NO. 66667

F.A. RTE.	SECTION	COUNTY	TOTAL SHEETS	SHEET NO.
607	129 BR	KENDALL	61	53
STA. 108+00.00	TO STA.			
FED. ROAD DIST. NO.	ILLINOIS	FED. AID PROJECT		

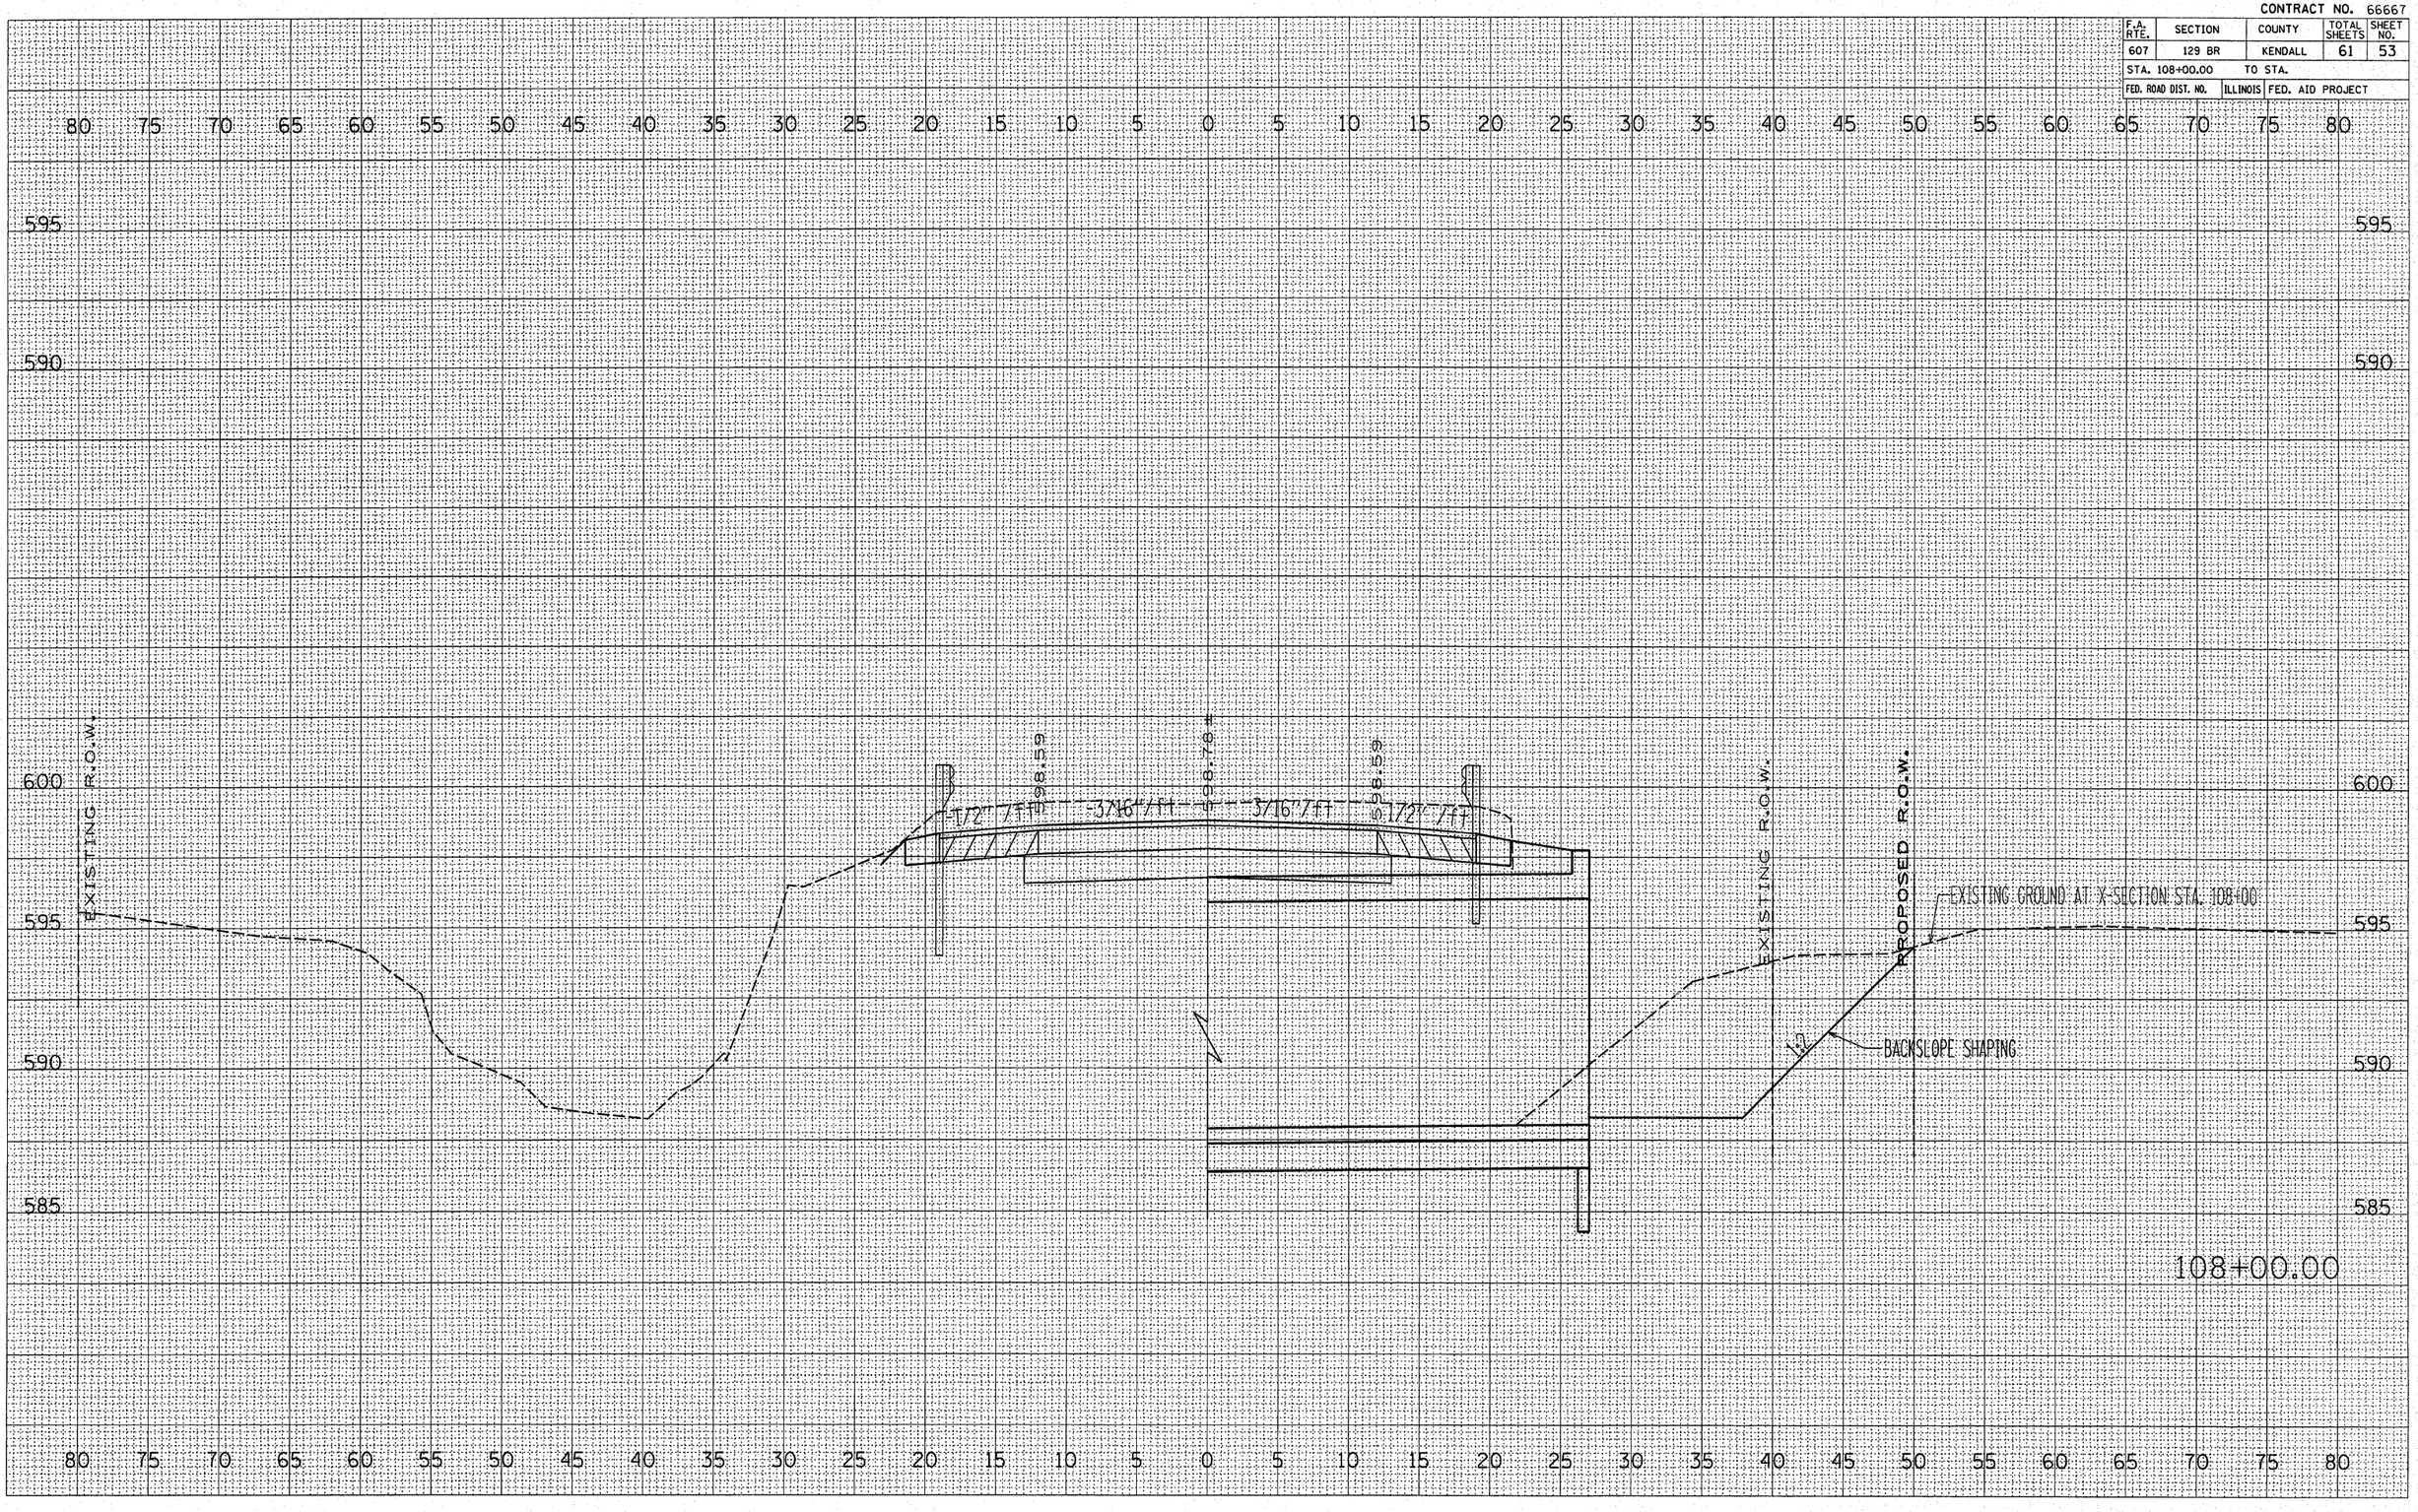

FINAL SURVEY		BY	DATE
NOTE BOOK NO.	SURVEYED		
	PLOTTED		
	TEMPLATE		
	AREAS		
	AREAS CHECKED		

ORIGINAL SURVEY		BY	DATE
NO.	SURVEYED		
	PLOTTED		
	TEMPLATE		
	AREAS		
	AREAS CHECKED		

PLOT DATE = Aug 20, 2008 - 02:11:29 PM
FILE NAME = c:\pw_work\PWIDOT\WENZELKO\dms32866\bsc_sheets\per_plr_bldg.dgn
PLOT SCALE = 5.0000 ' / IN.
USER NAME = wenzelko