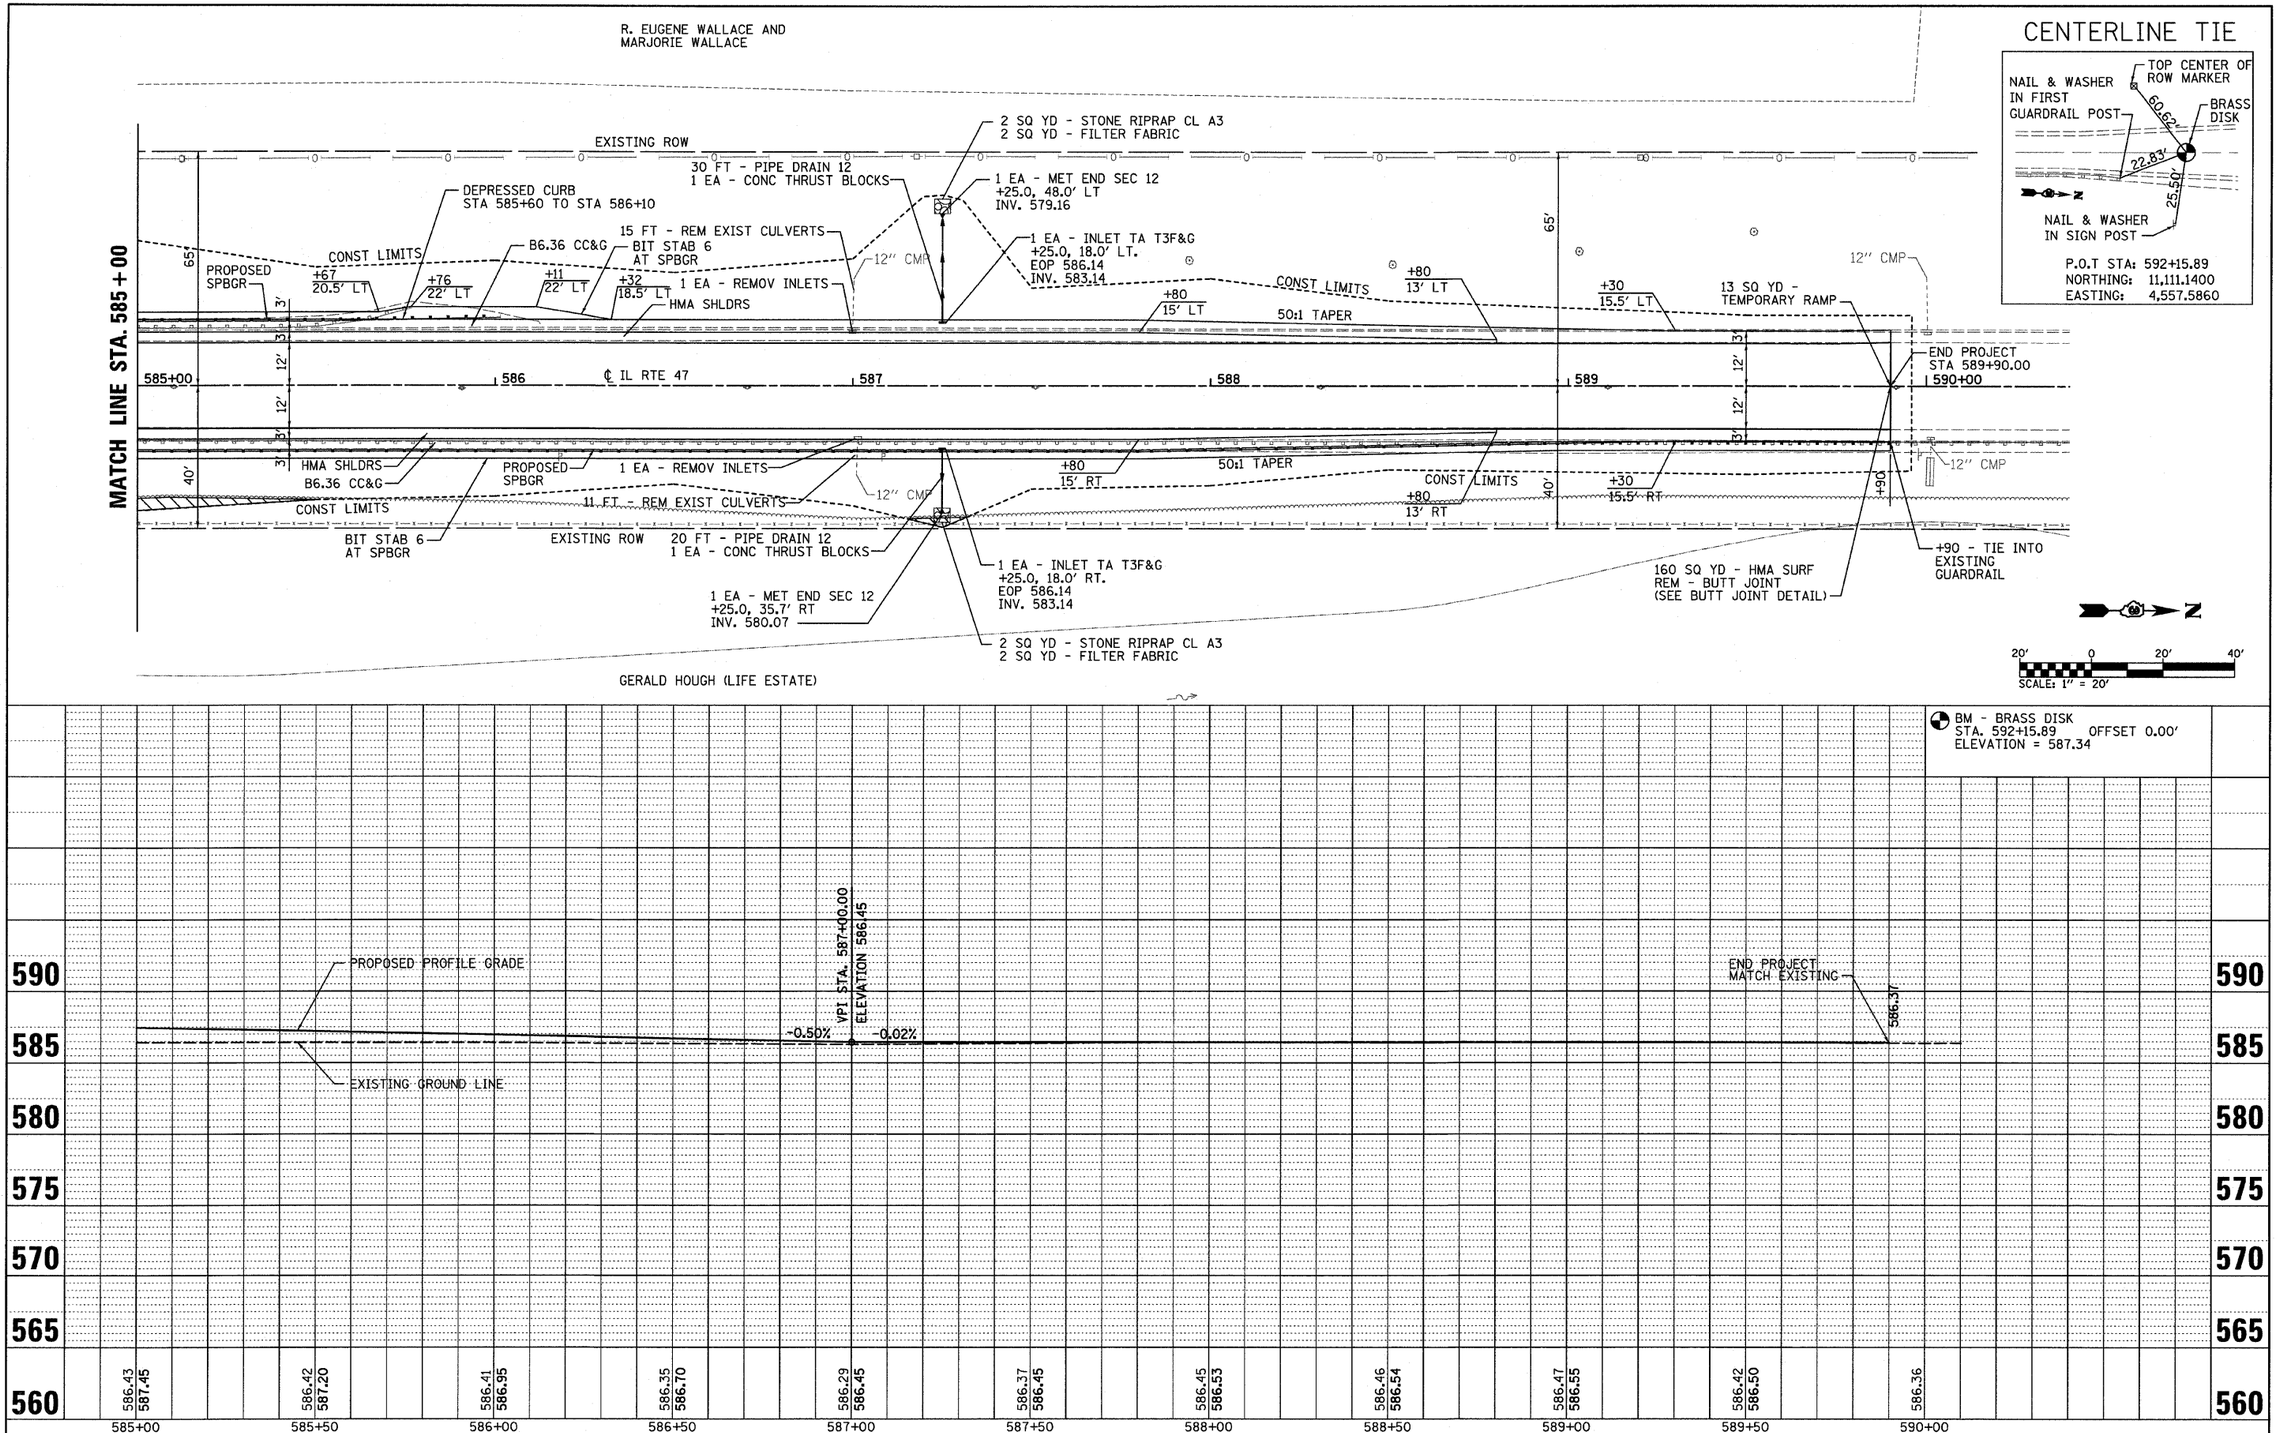


PLAN NOTE BOOK NO. — SURVEYED / PLOTTED / ALIGNMENT CHECKED / RT. OF WAY CHECKED / CADD FILE NAME — BY — DATE

PROFILE NOTE BOOK NO. — SURVEYED / PLOTTED / GRADES CHECKED / B.M. NOTED / STRUCTURE NOTAT'NS CHKD — BY — DATE

| | | | |
|---|---|---|---|
| FILE NAME = sheets.dgn | USER NAME = $USER$ | DESIGNED - | REVISED - |
| | | DRAWN - | REVISED - |
| | PLOT SCALE = 20.0000 ' / IN. | CHECKED - | REVISED - |
| | PLOT DATE = 8/13/2008 | DATE - | REVISED - |

**STATE OF ILLINOIS**
**DEPARTMENT OF TRANSPORTATION**

**PLAN & PROFILE SHEET**

SCALE: | SHEET NO. OF SHEETS | STA. 585+00 TO STA. 589+90

| F.A.P RTE. | SECTION | COUNTY | TOTAL SHEETS | SHEET NO. |
|---|---|---|---|---|
| 326 | 119 BR | GRUNDY | 68 | 8 |

CONTRACT NO. 66687

FED. ROAD DIST. NO. | ILLINOIS | FED. AID PROJECT