F.A.P RTE.	SECTION	COUNTY	TOTAL SHEETS	SHEET NO.
798	*	FORD	92	1
FED. ROAD DIST. NO.	ILLINOIS	CONTRACT NO. 66698		

* (107)BR & BR-1, (108)BR & BR-1

D-93-046-06 P-93-071-98 P-93-070-98 P-93-004-05
D-93-051-04 P-93-051-04

STATE OF ILLINOIS
DEPARTMENT OF TRANSPORTATION
DIVISION OF HIGHWAYS

PROPOSED HIGHWAY PLANS

FAP ROUTE 798 (IL RTE 115)
SECTION (107)BR&BR-1; (108)BR&BR-1
PROJECT ACF-ACBRF-0798(004)
FORD COUNTY
C-93-026-07

REMOVAL AND REPLACEMENT OF FOUR STRUCTURES OVER UNNAMED DITCHES ON IL 115 BETWEEN PIPER CITY TO ROBERTS

INDEX OF SHEETS

1	COVER SHEET
2	GENERAL NOTES
3-4	SUMMARY OF QUANTITIES
PLAN SET 1 - SN 027-0014, SN 027-0015, & SN 027-0016	
5	COVER SHEET
6	GENERAL NOTES
7	BILL OF MATERIALS
8-13	TYPICAL SECTIONS
14-16	SCHEDULES
17	TIE POINTS
18-21	PLAN AND PROFILE SHEETS
22	DETOUR PLAN
23-25	EROSION AND SEDIMENT CONTROL PLAN
26-29	DRAINAGE PLAN AND PROFILE
30-32	RIGHT OF WAY PLANS
33-35	PAVEMENT MARKING AND LANDSCAPING PLANS
36-56	STRUCTURE PLANS
57-59	DETAILS
60-68	CROSS SECTIONS
PLAN SET 2 - SN 027-0095	
69	COVER SHEET
70	GENERAL NOTES
71	BILL OF MATERIALS
72	TYPICAL SECTIONS
73	SCHEDULES
74-76	PLAN AND PROFILE SHEETS
77	DETOUR PLAN
78	DETAILS
79	EROSION AND SEDIMENT CONTROL PLAN
80-87	STRUCTURE PLANS
88	EXISTINGSTRUCTURE PLANS
89-92	CROSS SECTIONS

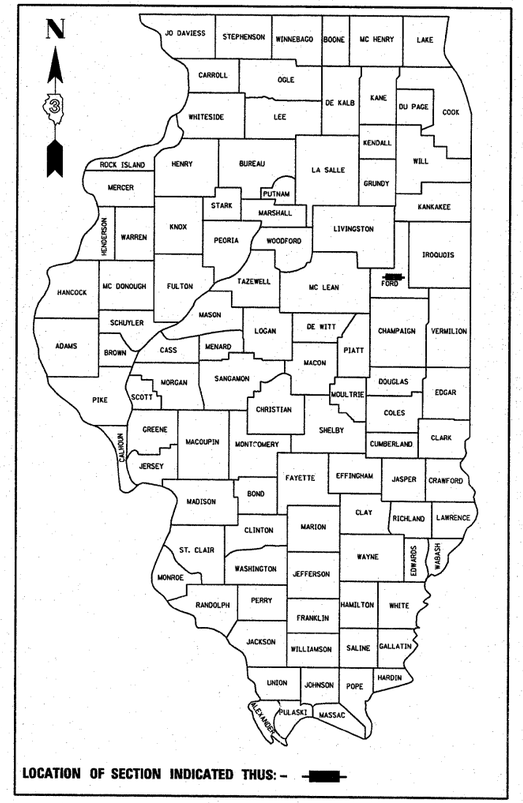

LOCATION OF SECTION INDICATED THUS:-

FUNCTIONAL CLASSIFICATION
RURAL MINOR ARTERIAL
2009 ADT = 850
P.V. = 85.0% S.U. = 7.5% M.U. = 7.5%

RANGE 9E, 3RD PM

S.N. 027-0039 (EXIST.)
S.N. 027-2014 (PROP.)
STA 24+09.00

S.N. 027-0040 (EXIST.)
S.N. 027-0095 (PROP.)
STA 178+88.00

S.N. 027-0030 (EXIST.)
S.N. 027-2015 (PROP.)
STA 265+75.00

S.N. 027-0031 (EXIST.)
S.N. 027-2016 (PROP.)
STA 318+81.70

TWP 25N, 26N

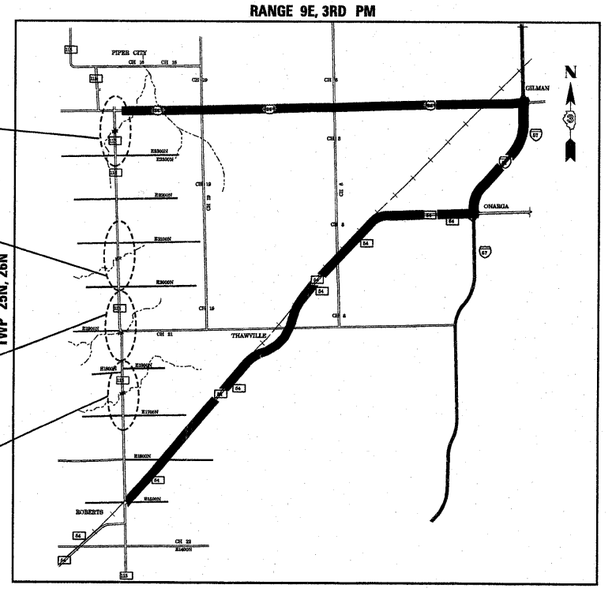

LOCATION MAP
NOT TO SCALE

GROSS LENGTH = 2506 FT. = 0.475 MI
NET LENGTH = 2506 FT. = 0.475 MI.

0 50' 100' — 1" = 20'

FULL SIZE PLANS HAVE BEEN PREPARED USING STANDARD ENGINEERING SCALES. REDUCED SIZED PLANS WILL NOT CONFORM TO STANDARD SCALES. IN MAKING MEASUREMENTS ON REDUCED PLANS, THE ABOVE SCALES MAY BE USED.

J.U.L.I.E.
JOINT UTILITY LOCATION INFORMATION FOR EXCAVATION
1-800-892-0123
OR 811

STATE OF ILLINOIS
DEPARTMENT OF TRANSPORTATION
DIVISION OF HIGHWAYS

SUBMITTED August 28 20 08
George Ryan
DEPUTY DIRECTOR OF HIGHWAYS, REGION ENGINEER
October 3, 20 08
Eric E. Harm
Interim ENGINEER OF DESIGN AND ENVIRONMENT
October 3, 20 08
Christine M. Reed
DIRECTOR OF HIGHWAYS, CHIEF ENGINEER

DISTRICT 3 NO. (815) 434-6131
PROJECT ENGINEER: JOSEPH KANNEL
UNIT CHIEF: MICHELE LINDEMANN
TOWNSHIP: LYMAN, BRENTON
CONTRACT NO. 66698

PRINTED BY THE AUTHORITY OF THE STATE OF ILLINOIS