FINAL SURVEY	SURVEYED	BY	DATE
	PLOTTED		
NOTE BOOK	TEMPLATE		
NO.	AREAS		
	AREAS CHECKED		

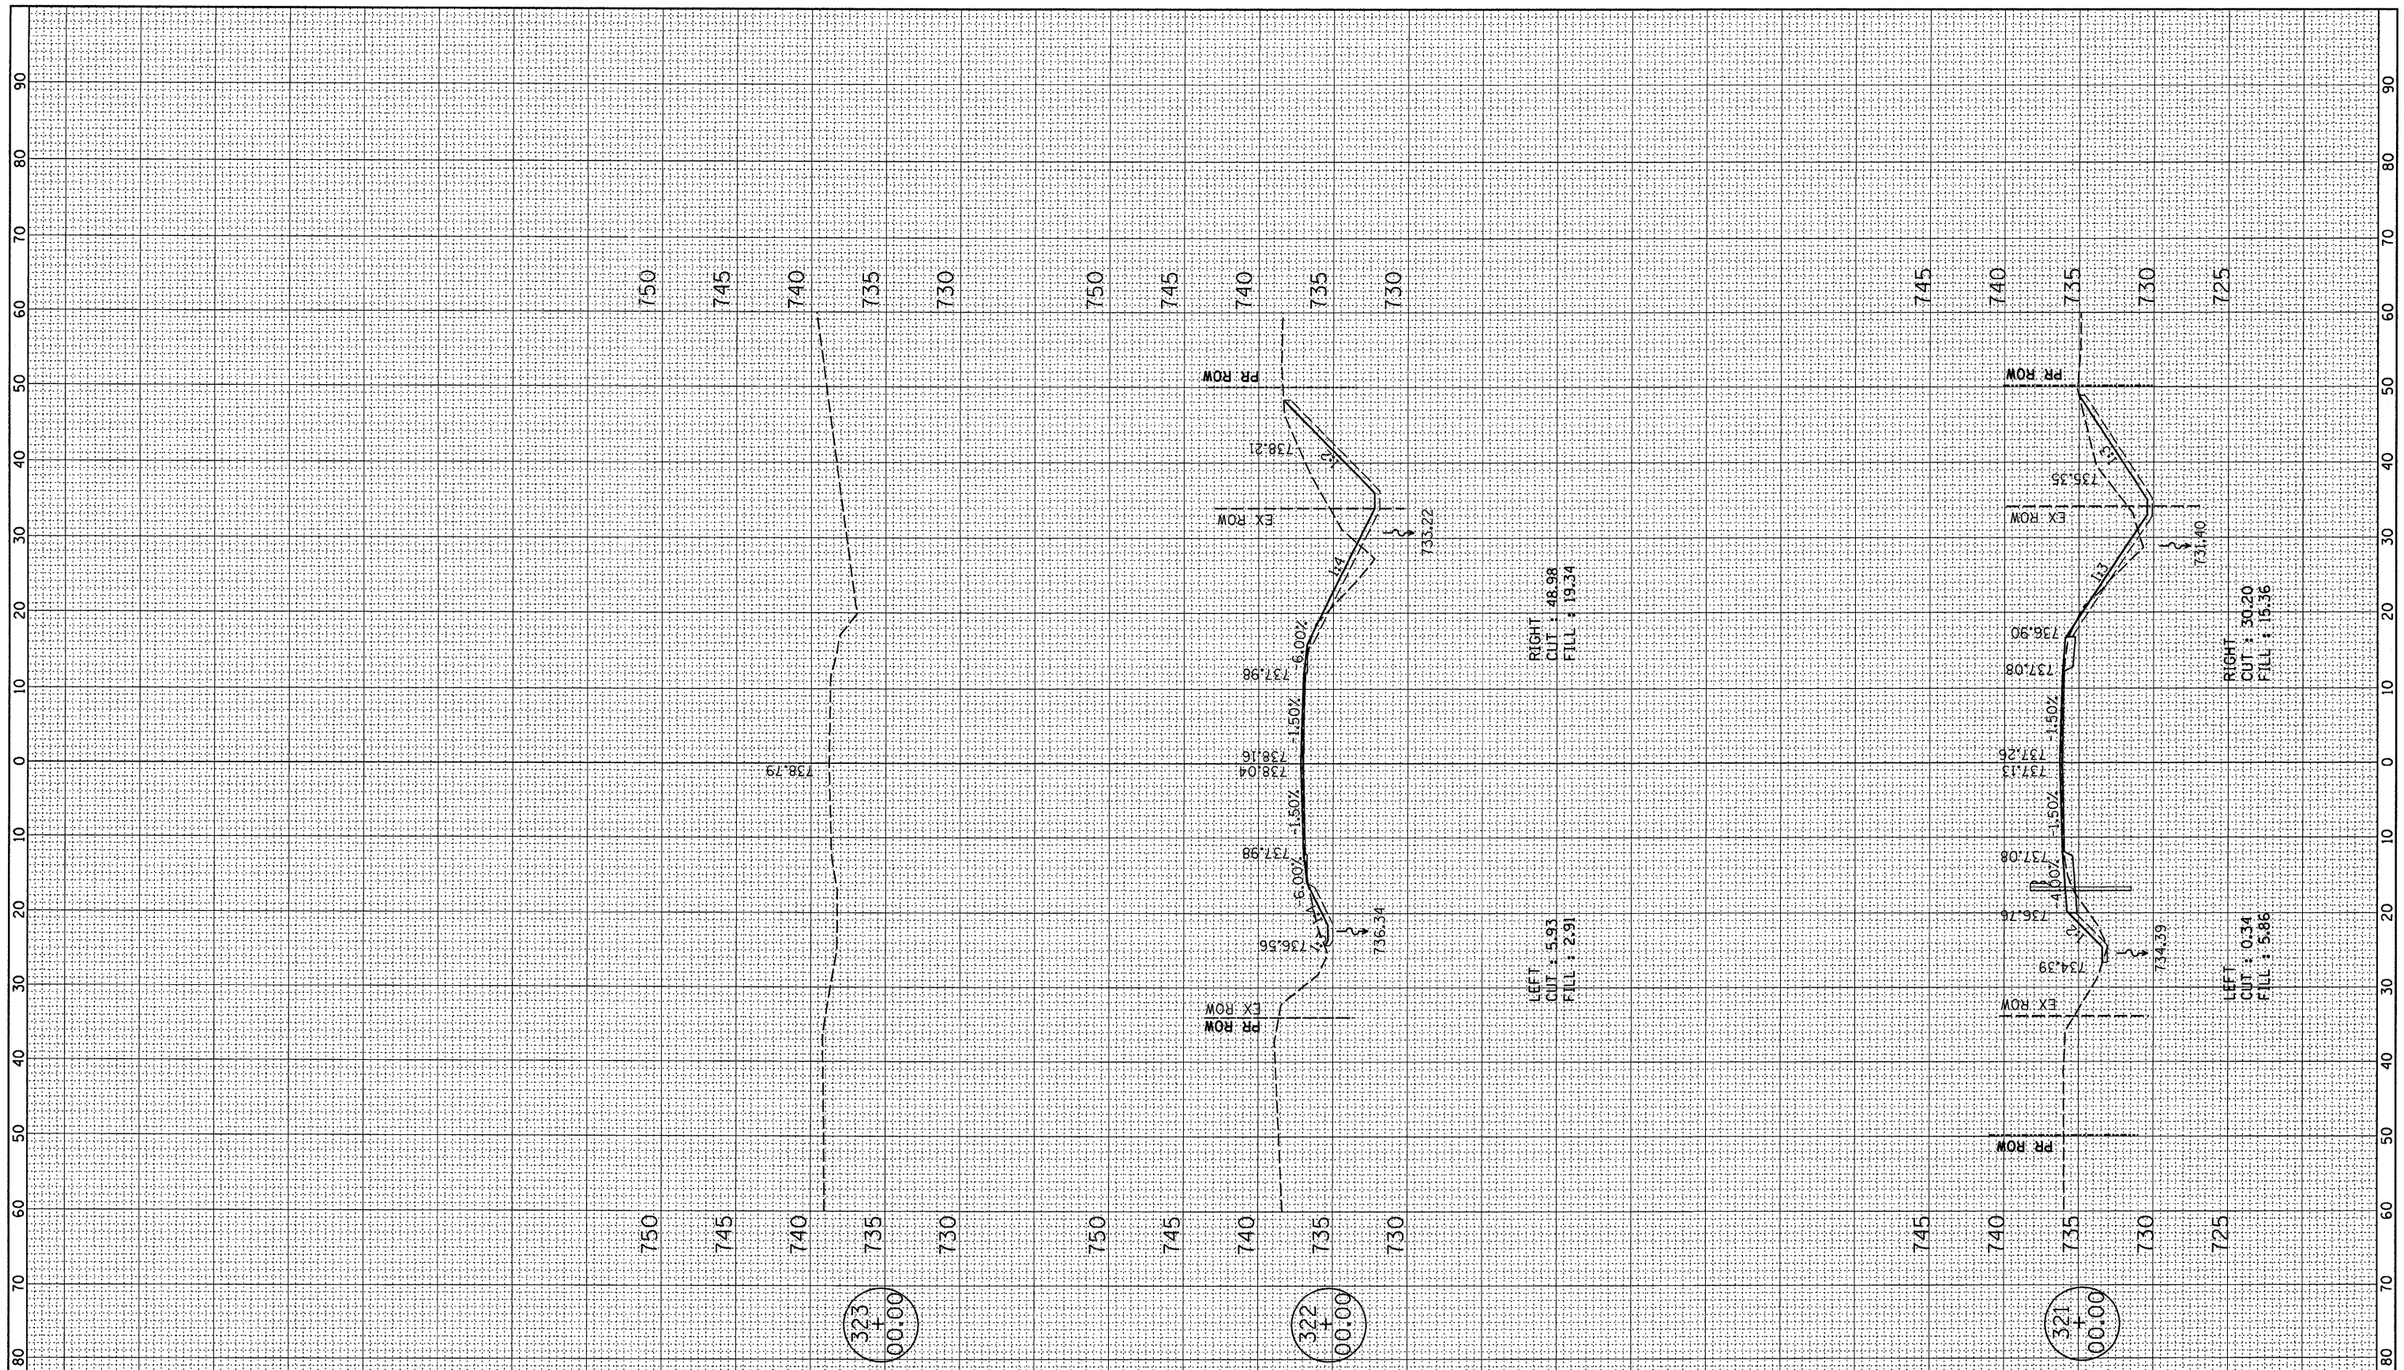

ORIGINAL SURVEY	SURVEYED	BY	DATE
	PLOTTED		
NOTE BOOK	TEMPLATE		
NO.	AREAS		
	AREAS CHECKED		

FILE NAME =	USER NAME = lindemannms	DESIGNED -	REVISED -
c:\pw_work\PWIDOT\LINDEMANNMS\dms30072\xsec-0331.dgn		DRAWN - RM/FZ/DK/NS	REVISED -
	PLOT SCALE = 10.0000 ' / IN.	CHECKED -	REVISED -
	PLOT DATE = Aug 28, 2008 - 07:33:49 AM	DATE -	REVISED -

STATE OF ILLINOIS
DEPARTMENT OF TRANSPORTATION

CROSS SECTION
SN 027-2016 SHEET 3 OF 3

SCALE: 1"=10' (HOR)
SCALE: 1"=5' (VERT)

SHEET NO. OF SHEETS | STA. 321+00.00 TO STA. 323+00.00

F.A. RTE.	SECTION	COUNTY	TOTAL SHEETS	SHEET NO.
798	107-BR, 108-BR, 108-BR-1	FORD	92	68
		CONTRACT NO. 66698		
FED. ROAD DIST. NO.	ILLINOIS	FED. AID PROJECT		