CONTRACT NO. 66455

F.A. RTE.	SECTION	COUNTY	TOTAL SHEETS	SHEET NO.
798	107 BR-1	FORD	92	90
STA. 177+50	TO STA. 180+00			
FED. ROAD DIST. NO. _	ILLINOIS	FED. AID PROJECT		

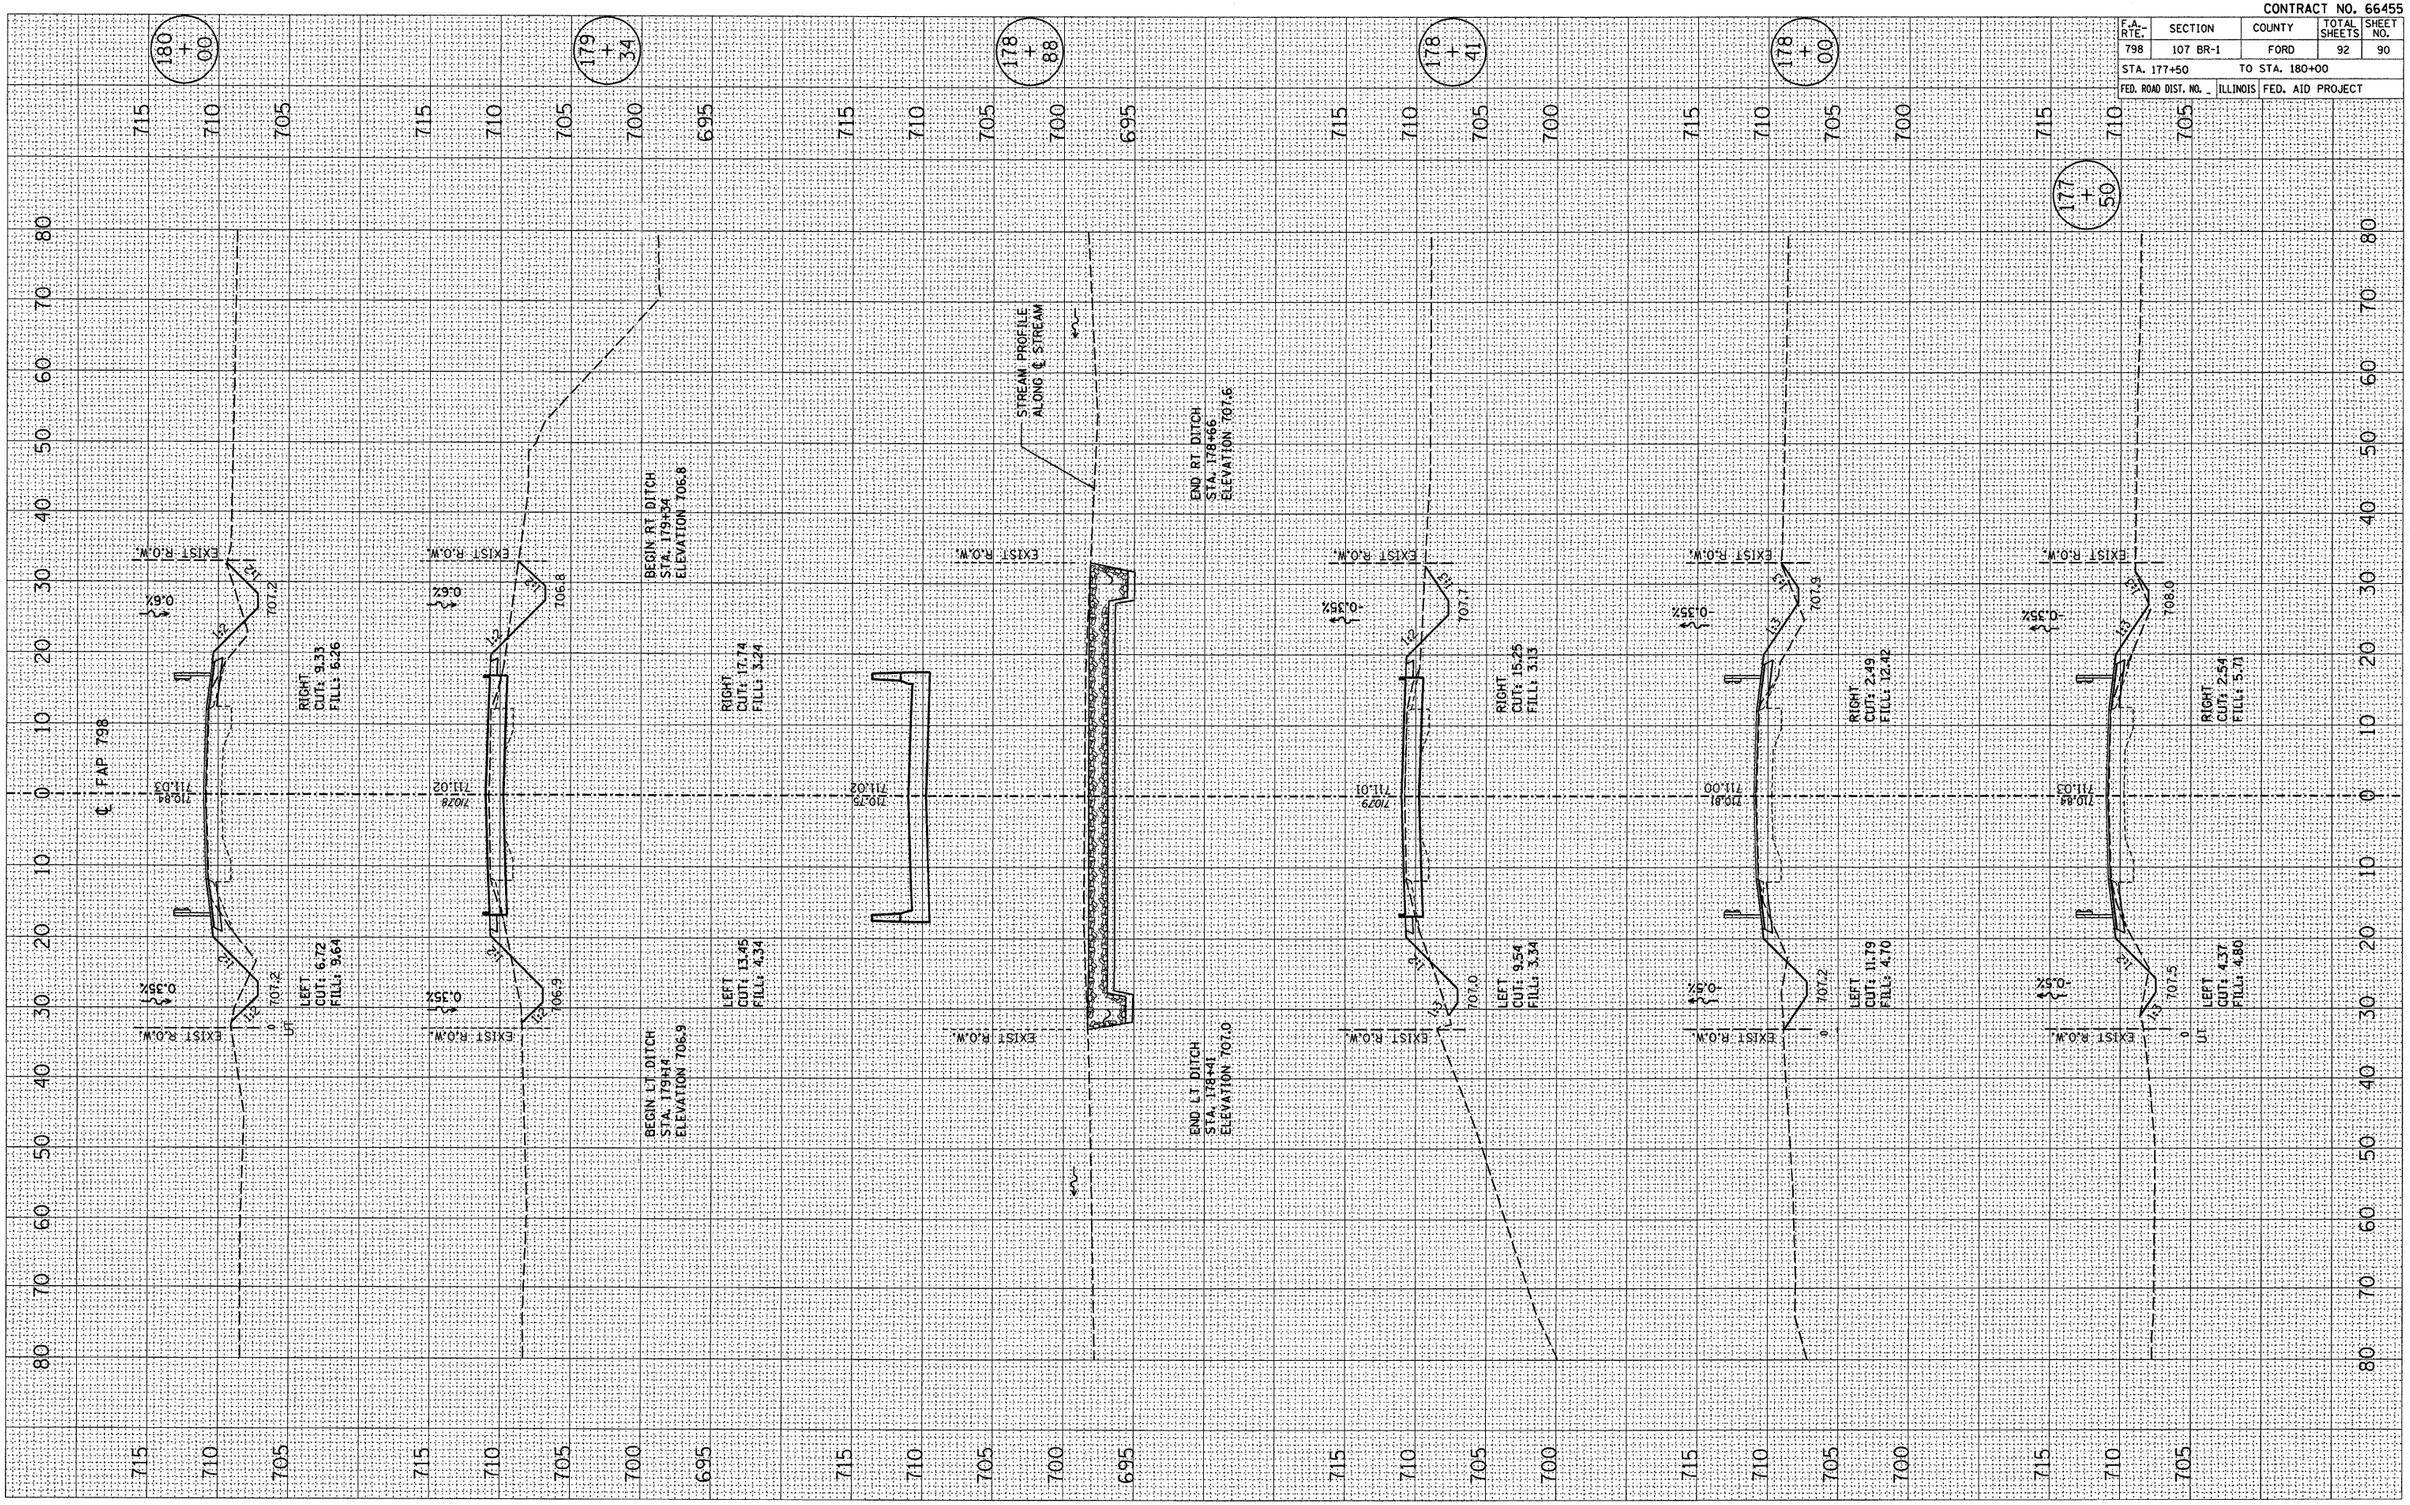

PLOT DATE = Aug 25, 2008 - 9:48:49 AM
FILE NAME = c:\projects\dwg\01\carpenterdj\fap798sht2.dgn
PLOT SCALE = 1.5000 ' / IN.
REFERENCE = REF

FINAL SURVEY	BY	DATE
SURVEYED		
PLOTTED		
TEMPLATE		
NOTE BOOK		
AREAS		
NO. AREAS CHECKED		

ORIGINAL SURVEY	BY	DATE
SURVEYED		
PLOTTED		
TEMPLATE		
NOTE BOOK		
AREAS		
NO. AREAS CHECKED		

Prepared by: FOTH & VAN DYKE ASSOCIATES, INC.

FAP 798 (IL 115) CROSS SECTIONS STA. 177+50 TO STA. 180+00