CONTRACT NO. 66455

F.A. RTE.	SECTION	COUNTY	TOTAL SHEETS	SHEET NO.
798	107 BR-1	FORD	92	91

STA. 180+50 TO STA. 183+50

FED. ROAD DIST. NO. _ ILLINOIS FED. AID PROJECT

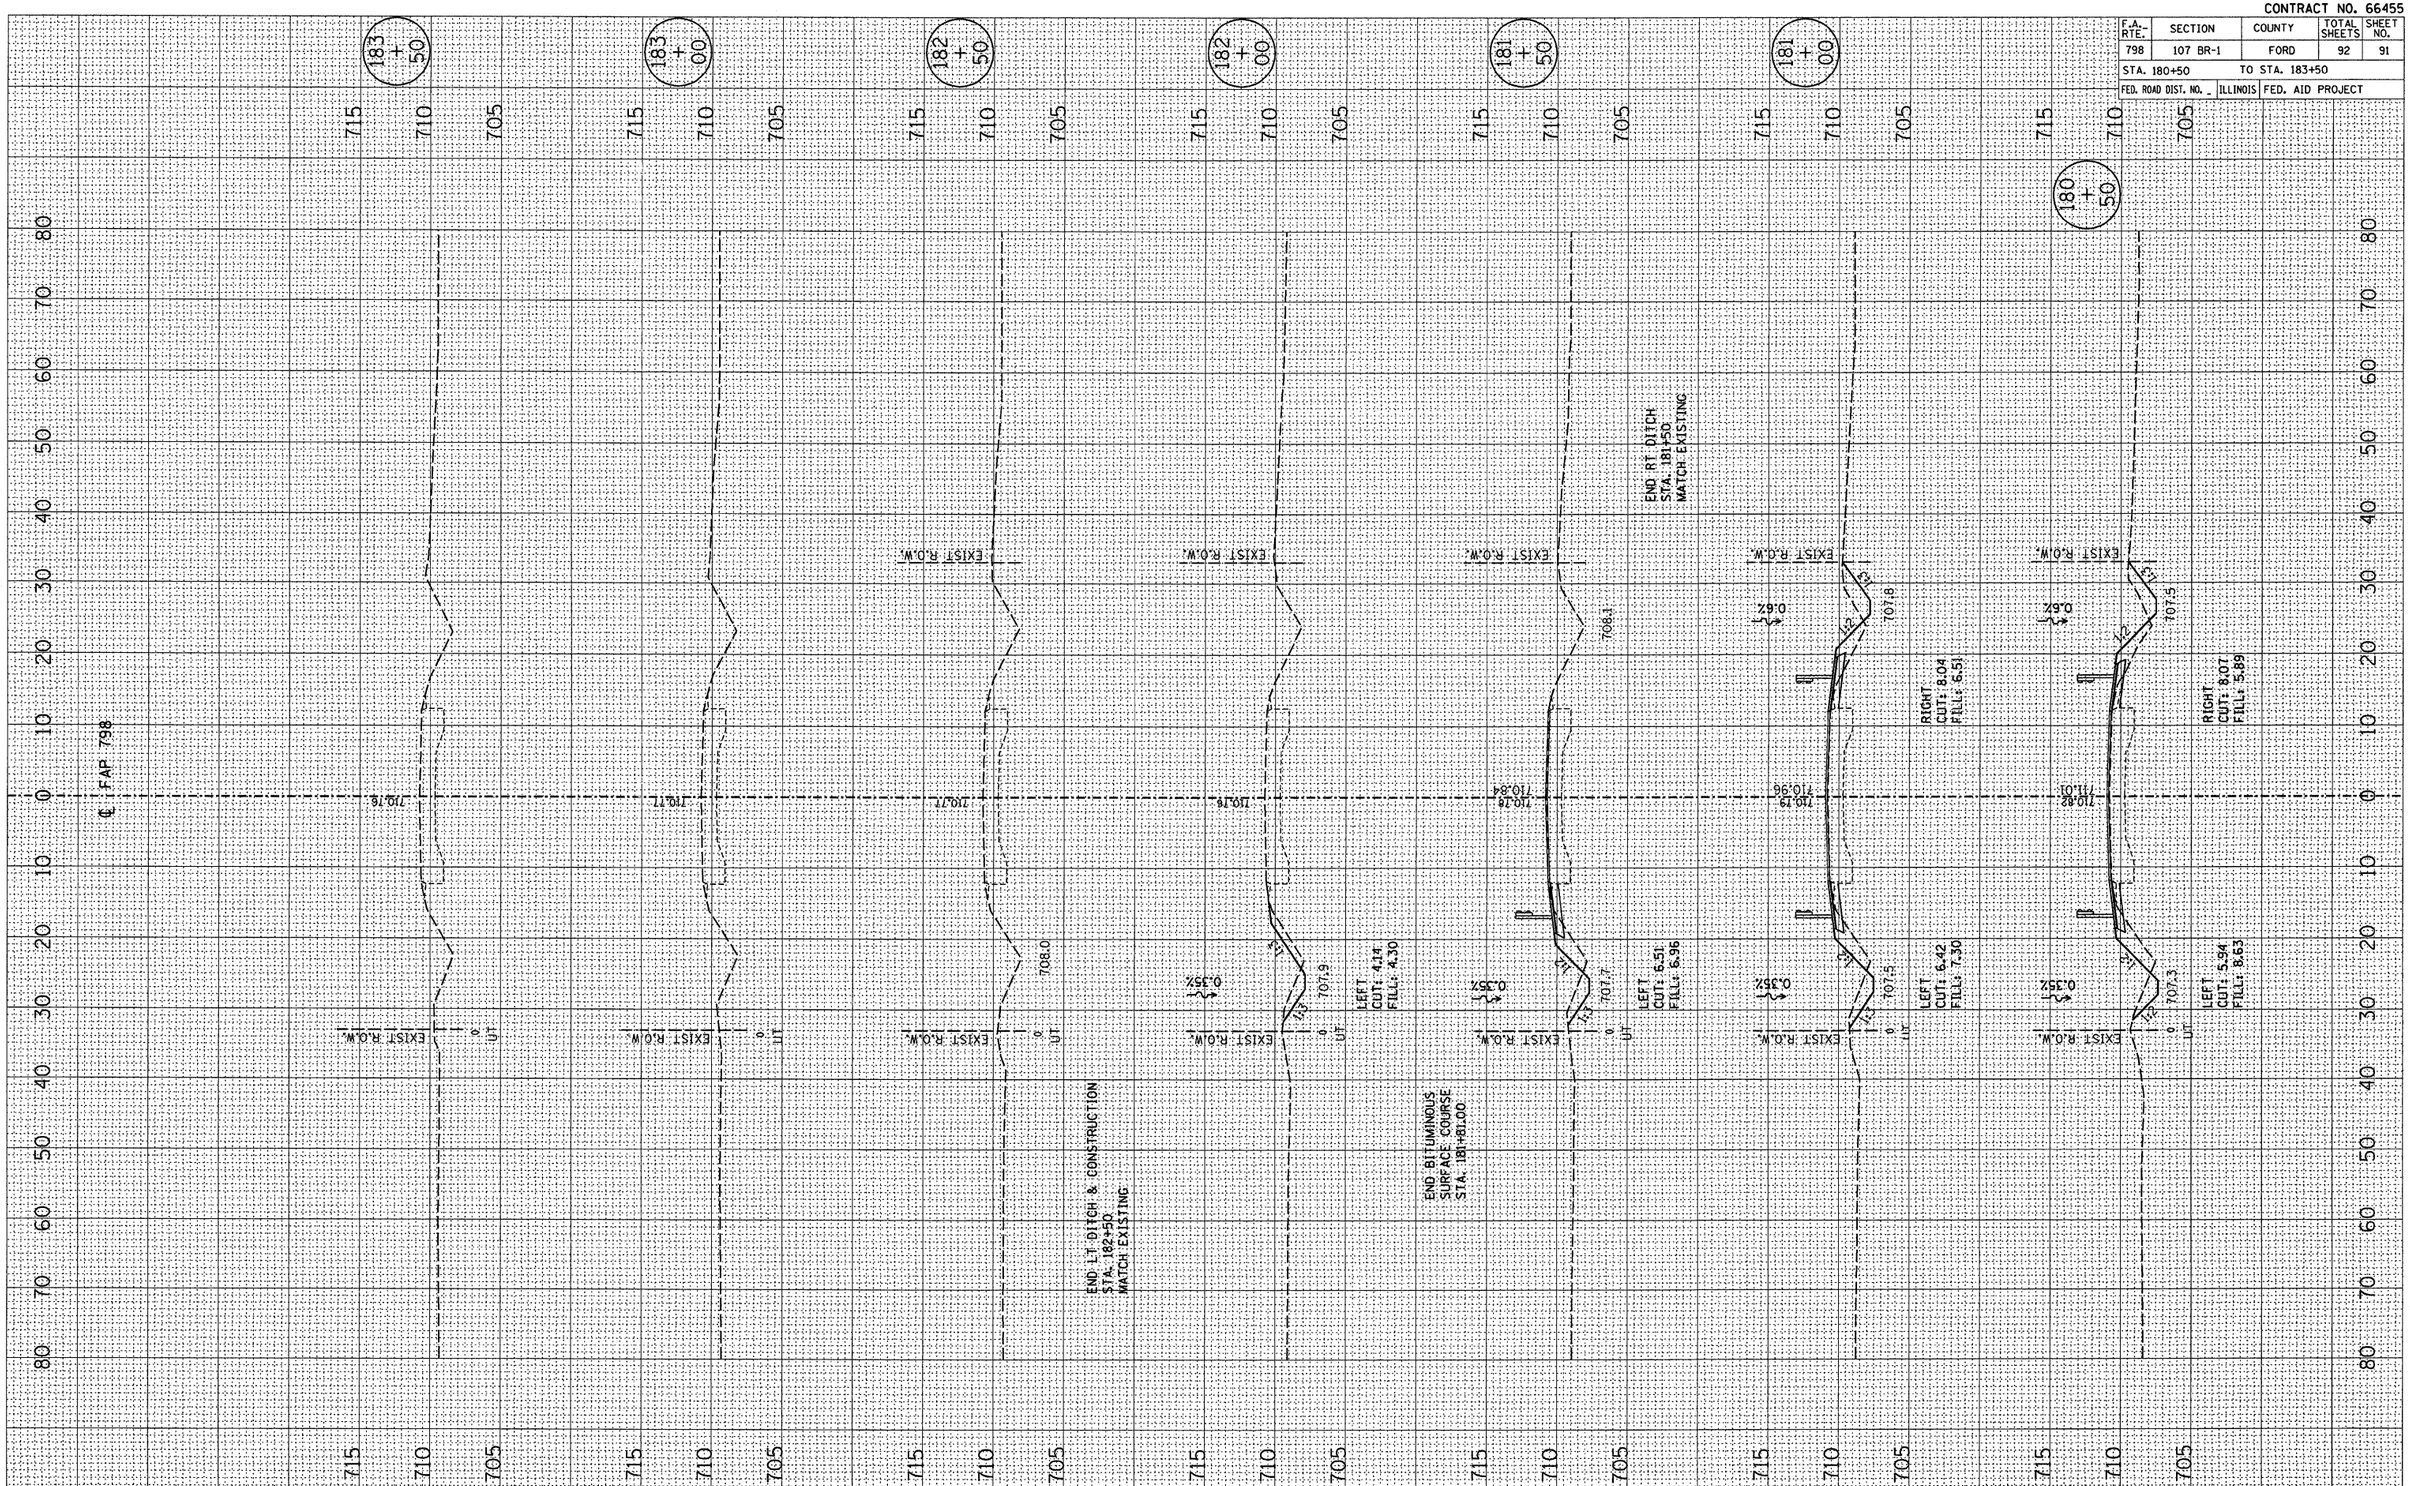

Prepared by: FOTH & VAN DYKE ASSOCIATES, INC.

FAP 798 (IL 115) CROSS SECTIONS STA. 180+50 TO STA. 183+50