CONTRACT NO. 66731

F.A.I. RTE.	SECTION	COUNTY	TOTAL SHEETS	SHEET NO.
80	*	**	219	42
STA. 490+00		TO STA. 505+00		
FED. ROAD DIST. NO. _	ILLINOIS	FED. AID PROJECT		

*(06-14 & 50-8)RS-1(14B,B-1,VB,VB-1,VB-2,VB-3)BR

** BUREAU & LASALLE

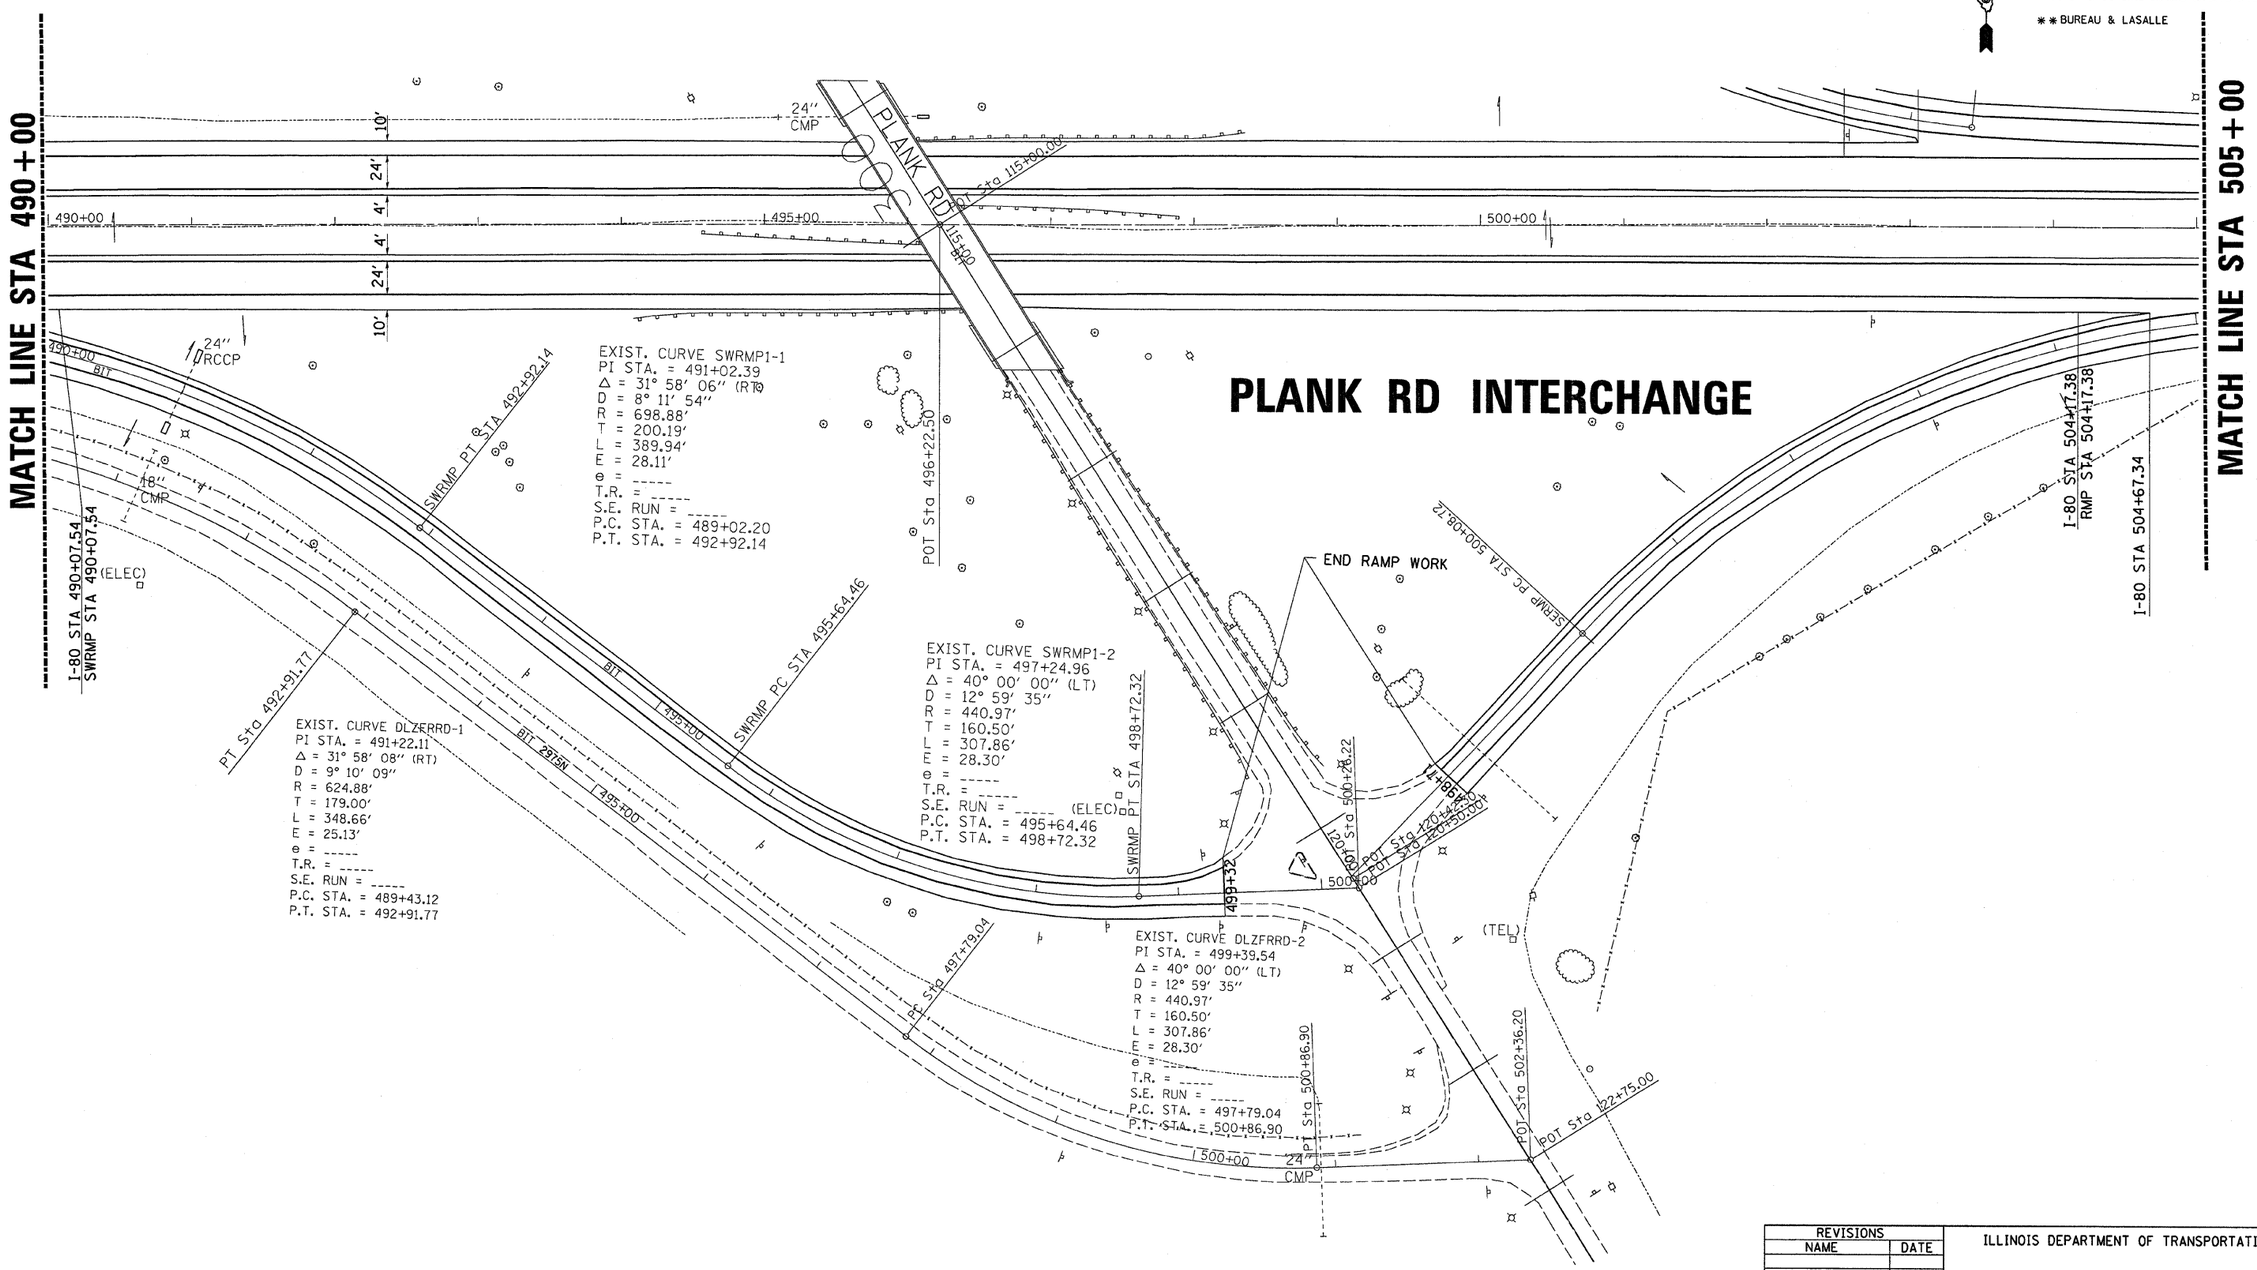

REVISIONS	
NAME	DATE

ILLINOIS DEPARTMENT OF TRANSPORTATION

PLAN VIEW

SHEET 19 OF 22

S 1/2 OF PLANK RD INTERCHANGE STA 490+00 TO STA 505+00

PLOT DATE = Aug 27, 2008 - 11:50:24 AM
FILE NAME = c:\pw_work\pwidot\wenzelko\dms32861\sheets.dgn
PLOT SCALE = 50.0000 ' / IN.
USER NAME = wenzelko