CONTRACT NO. 66731

F.A.I RTE.	SECTION	COUNTY	TOTAL SHEETS	SHEET NO.
80	*	BUREAU	219	47
STA.	TO STA.			
FED. ROAD DIST. NO.	ILLINOIS	FED. AID PROJECT		

* (06-14 & 50-8)RS-1(14B,B-1,VB,VB-1,VB-2,VB-3)BR

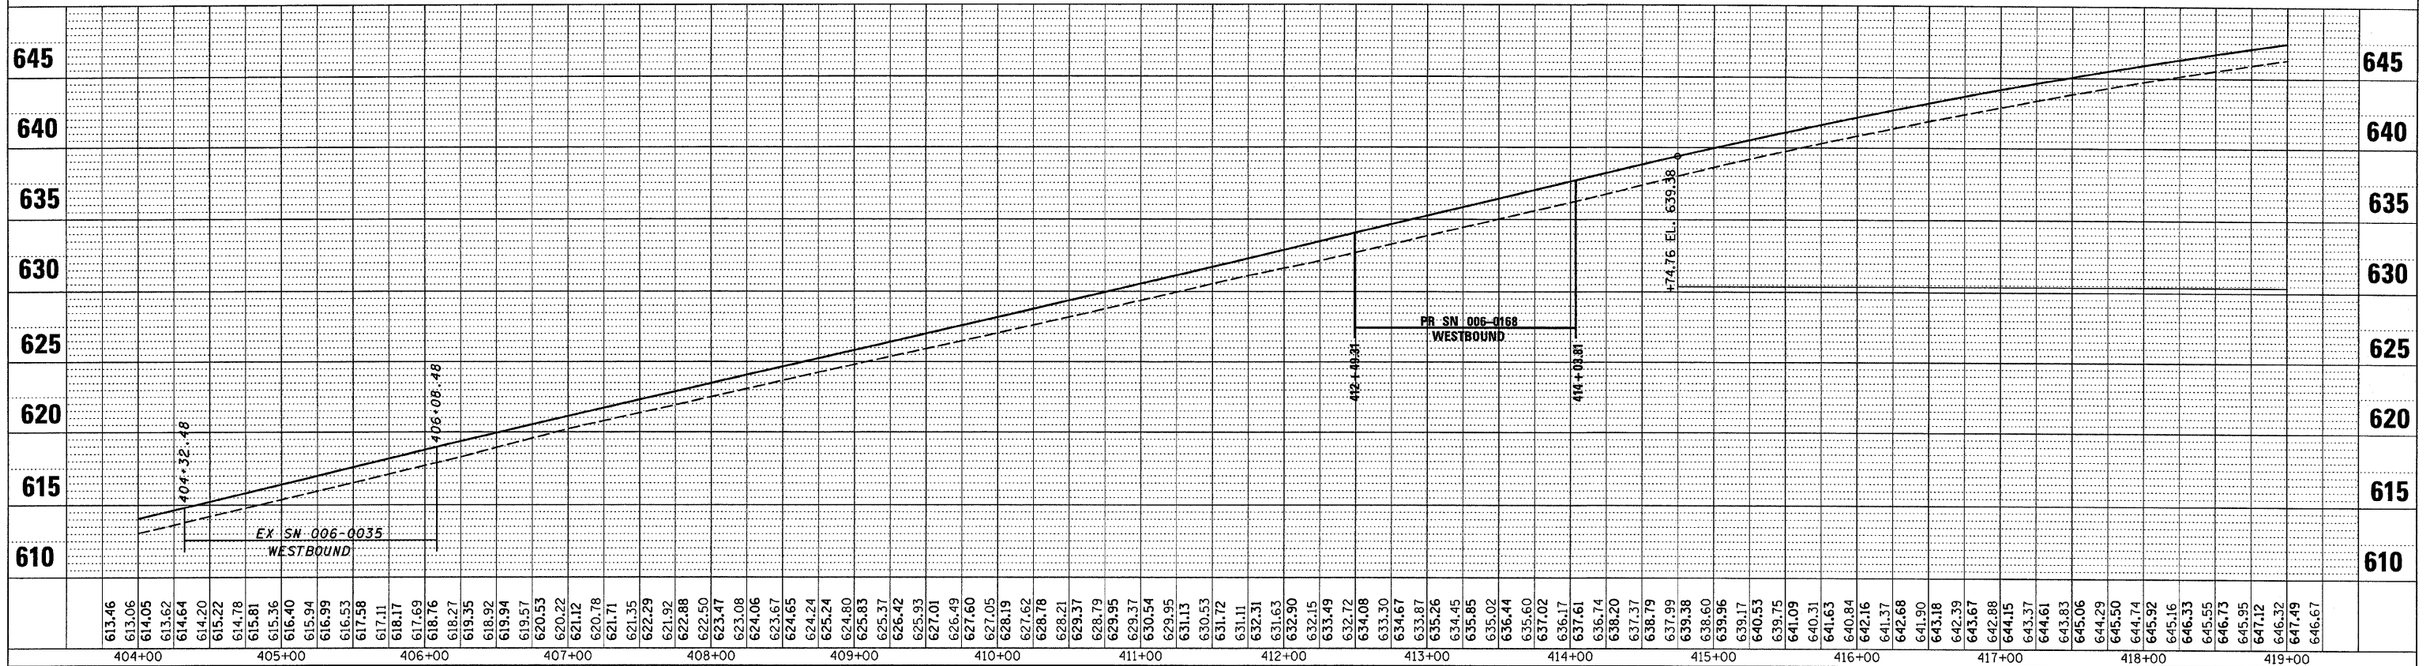

STA 404+00 TO 419+00 PROFILE WB

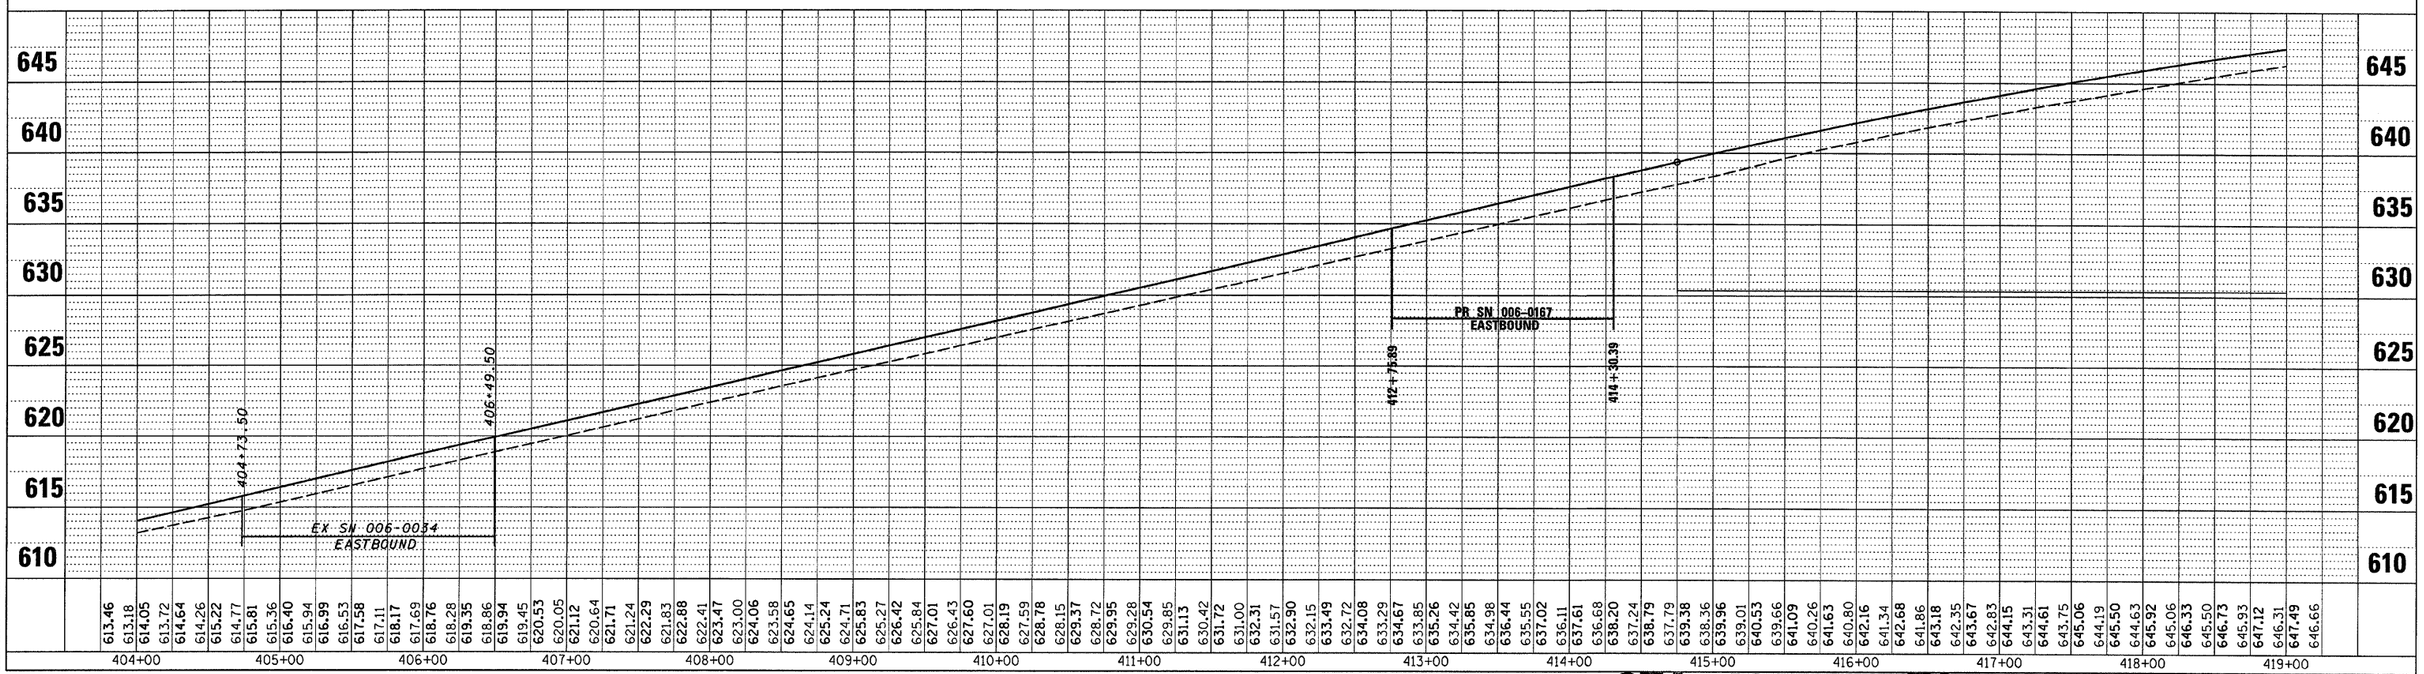

STA 404+00 TO 419+00 PROFILE EB

PLAN		BY	DATE
SURVEYED			
PLOTTED			
ALIGNMENT CHECKED			
RT. OF WAY CHECKED			
CADD FILE NAME			
NOTE BOOK NO.			

PROFILE		BY	DATE
SURVEYED			
PLOTTED			
GRADES CHECKED			
B.M. NOTED			
STRUCTURE NOTATIONS CHKD			
NOTE BOOK NO.			

PLOT DATE = Aug 27, 2008 - 01:01:56 PM
FILE NAME = c:\pw_work\pwidot\wenzelko\dms32861\sheets.dgn
PLOT SCALE = 49.9999 ' / IN.
USER NAME = wenzelko